

PROPOSED EAST ELEVATION

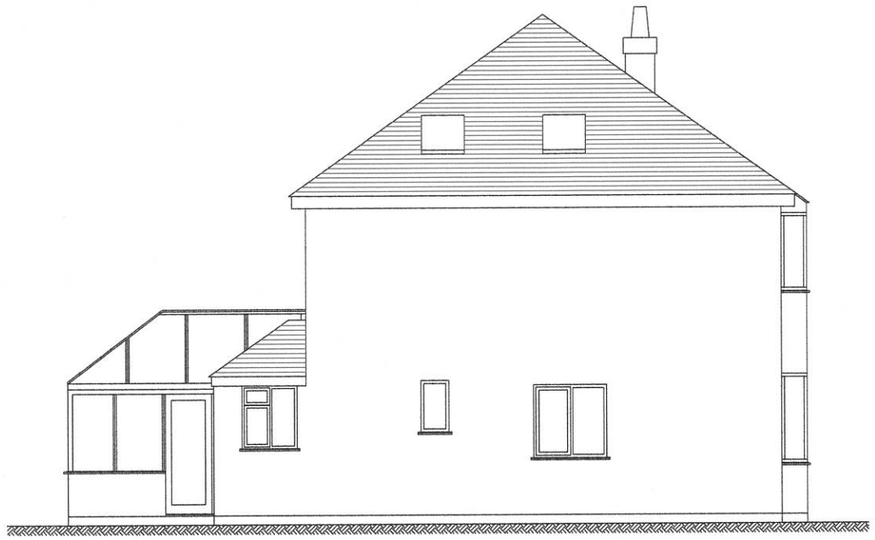

PROPOSED SOUTH ELEVATION



PROPOSED WEST ELEVATION

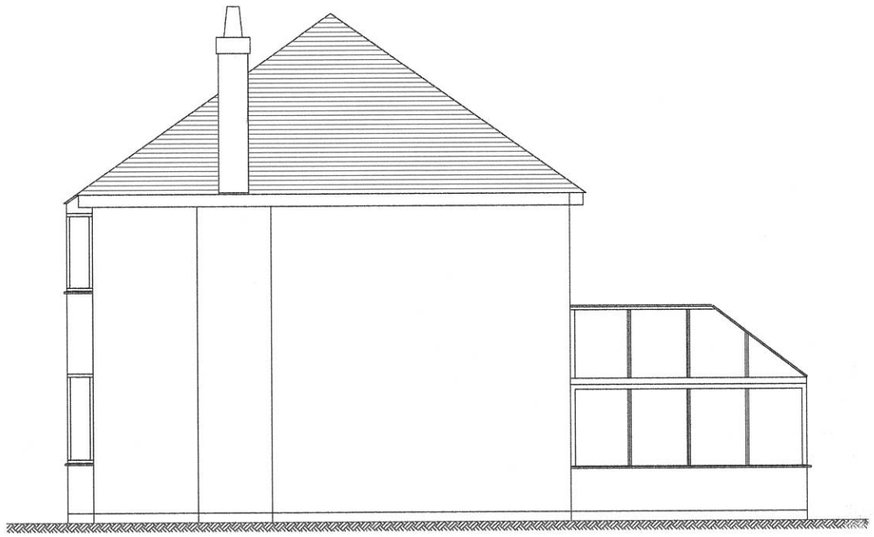

PROPOSED NORTH ELEVATION

DRAWN. JMD	DATE 23/04/19
PROPOSED ALTERATIONS TO GARAGE AND EXTENSION TO PROVIDE UTILITY ROOM AND FIRST FLOOR EN-SUITE BEDROOM 12 WETLEY AVENUE CELLARHEAD STOKE ON TRENT	
PROPOSED ELEVATIONS SCALE 1:100	A3
DWG No. 03/319	