

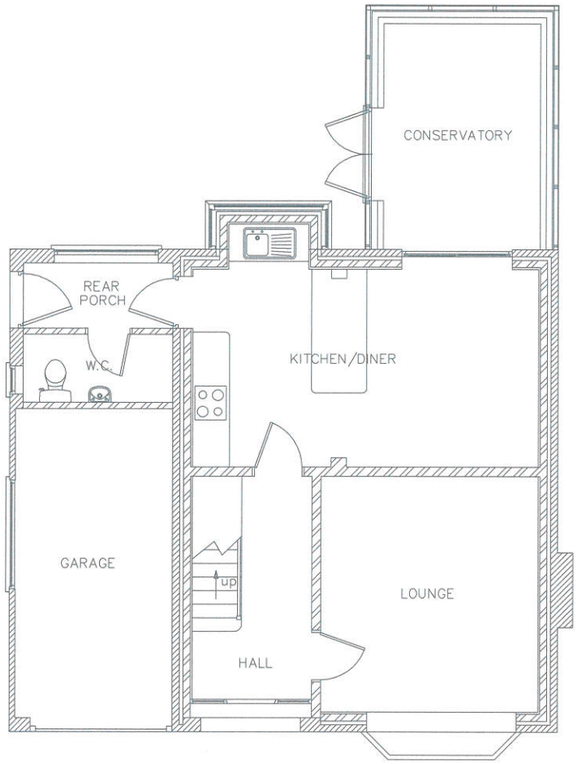



EXISTING GROUND FLOOR PLAN

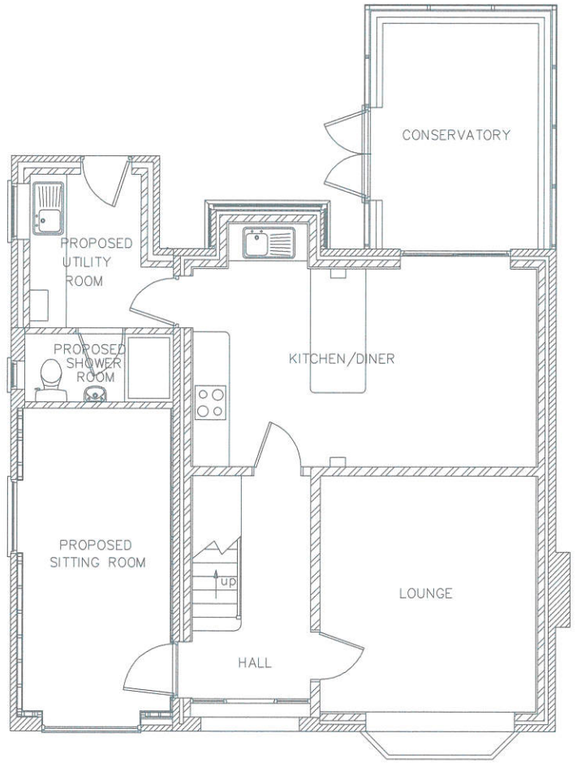

PROPOSED GROUND FLOOR PLAN

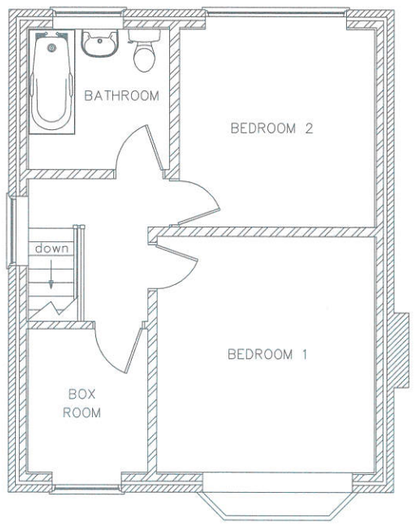

EXISTING FIRST FLOOR PLAN

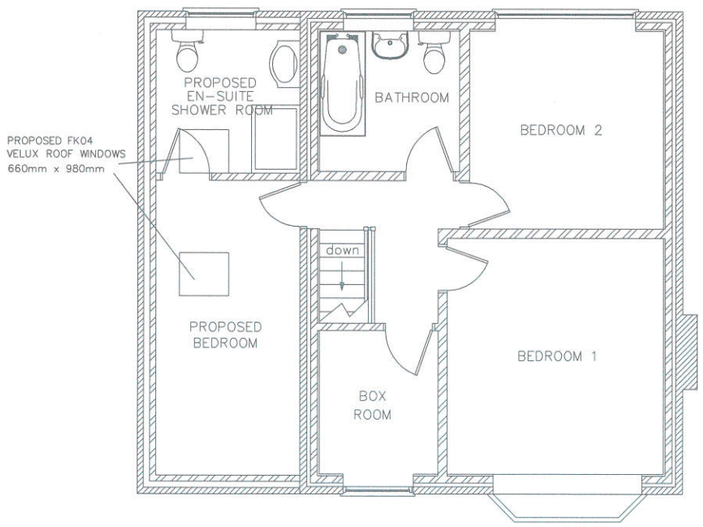

PROPOSED FIRST FLOOR PLAN

DRAWN. JMD	DATE 23/04/19

PROPOSED ALTERATIONS TO GARAGE
AND EXTENSION TO PROVIDE UTILITY ROOM
AND FIRST FLOOR EN-SUITE BEDROOM
12 WETLEY AVENUE
CELLARHEAD
STOKE ON TRENT

EXISTING AND PROPOSED FLOOR PLANS SCALE 1:100	A3
DWG No. 04/319	