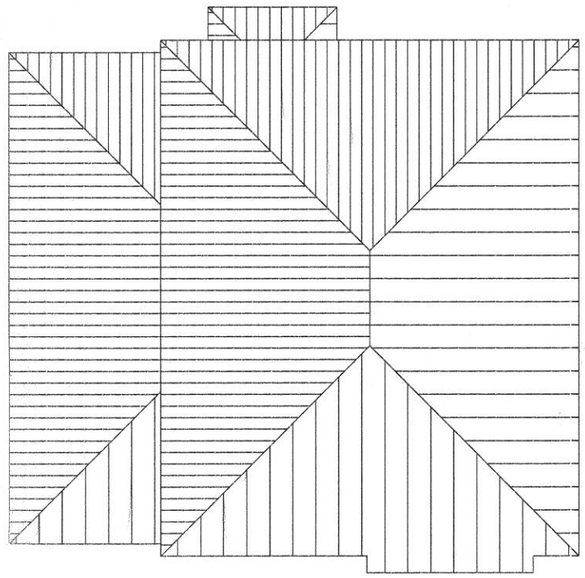

EXISTING ROOF PLAN

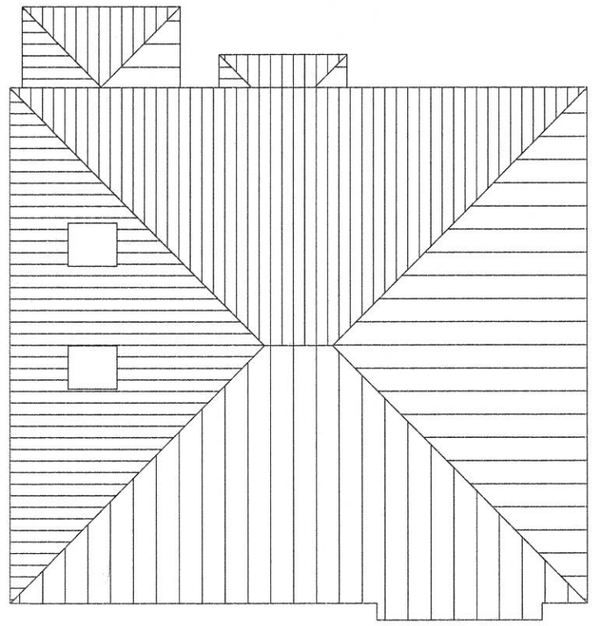

PROPOSED ROOF PLAN

DRAWN. JMD	DATE 23/04/19
PROPOSED ALTERATIONS TO GARAGE AND EXTENSION TO PROVIDE UTILITY ROOM AND FIRST FLOOR EN-SUITE BEDROOM 12 WETLEY AVENUE CELLARHEAD STOKE ON TRENT	
PROPOSED AND EXISTING ROOF PLANS SCALE 1:100	A3
DWG No. 05/319	