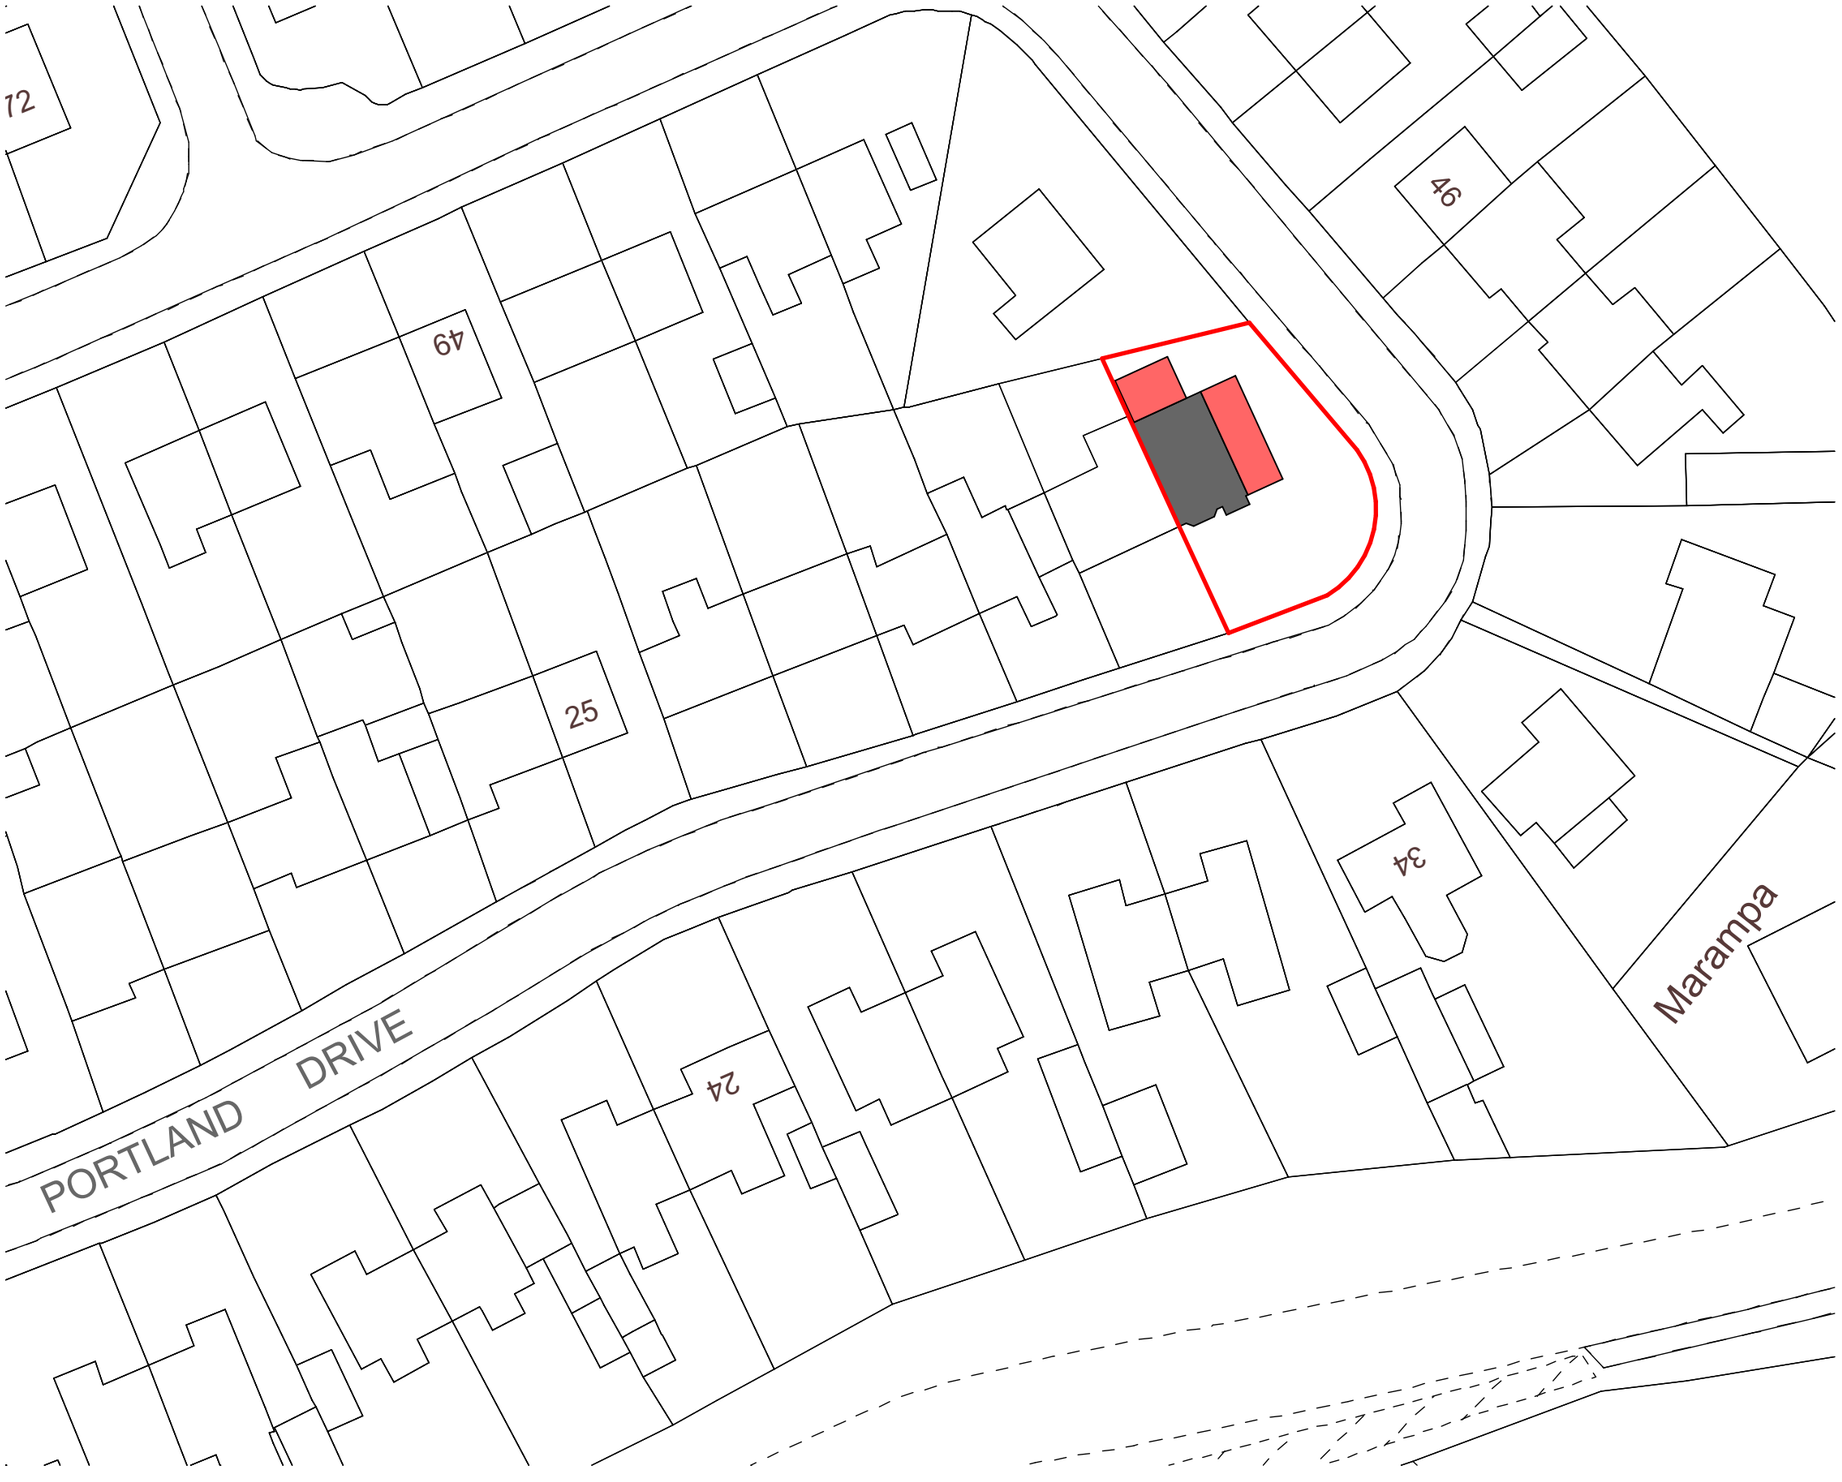

N

Client.
Mr W Warrilow
37 Portland Drive
ST11 9AU

Project.
Proposed side extension and conservatory to existing dwelling

Scale	Sheet Size	Issue Date
1:500	A3	15/04/2019

Title.
Site Plan

Drawing Number	/ (Revision)	Revison ID
PD-01-03		