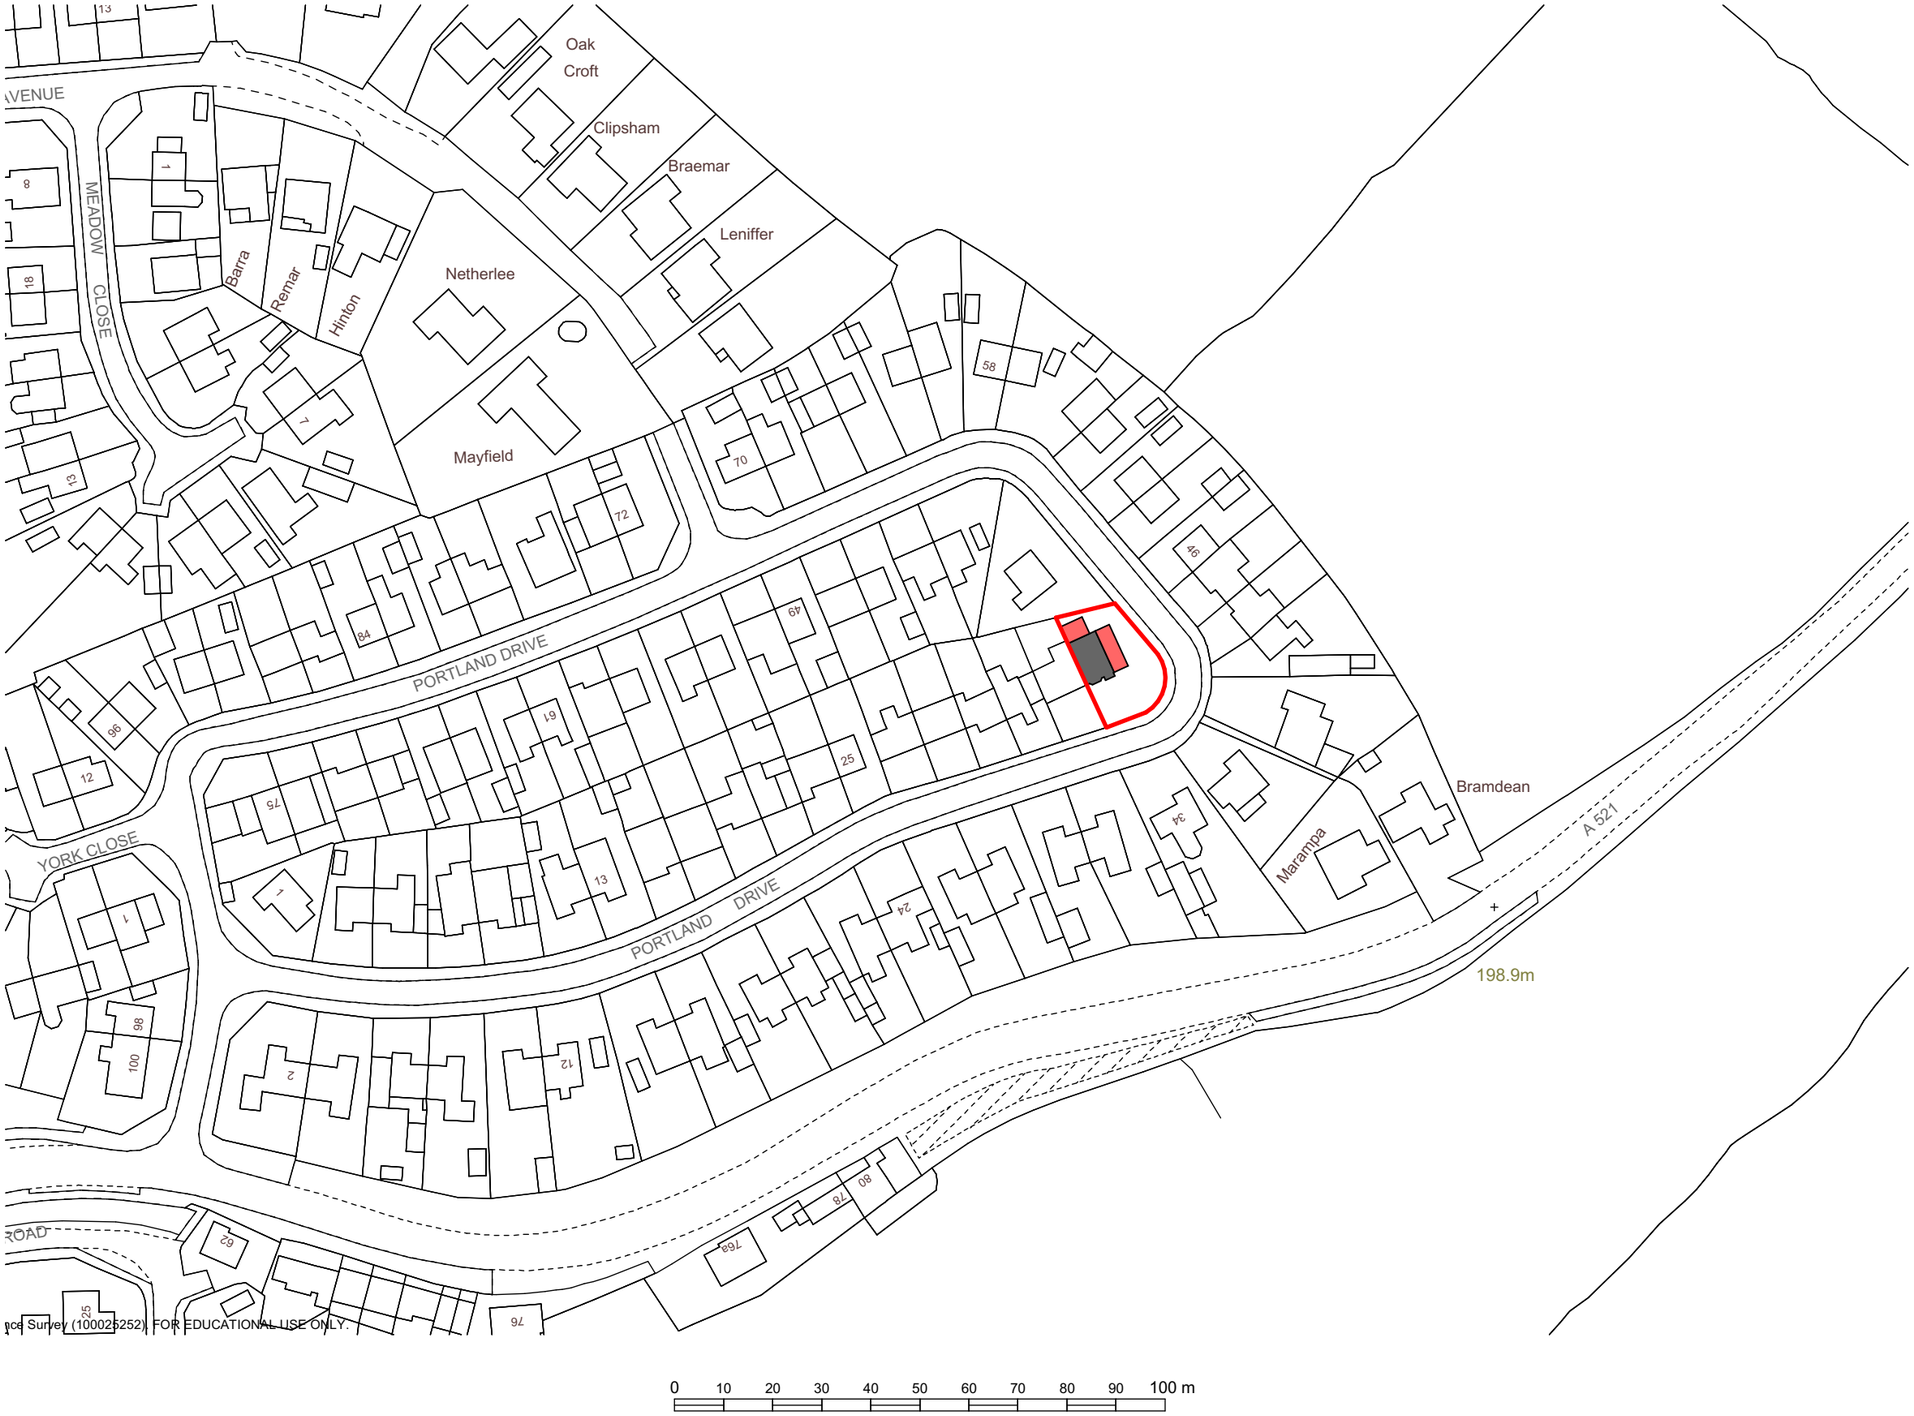


ce Survey (100025252). FOR EDUCATIONAL USE ONLY.

N

Client.
Mr W Warrilow
37 Portland Drive
ST11 9AU

Project.
Proposed side extension and conservatory to existing dwelling

Scale	Sheet Size	Issue Date
1:1250	A3	15/04/2019

Title.
Location Plan

Drawing Number	/ (Revision)	Revison ID
PD-01-04		