

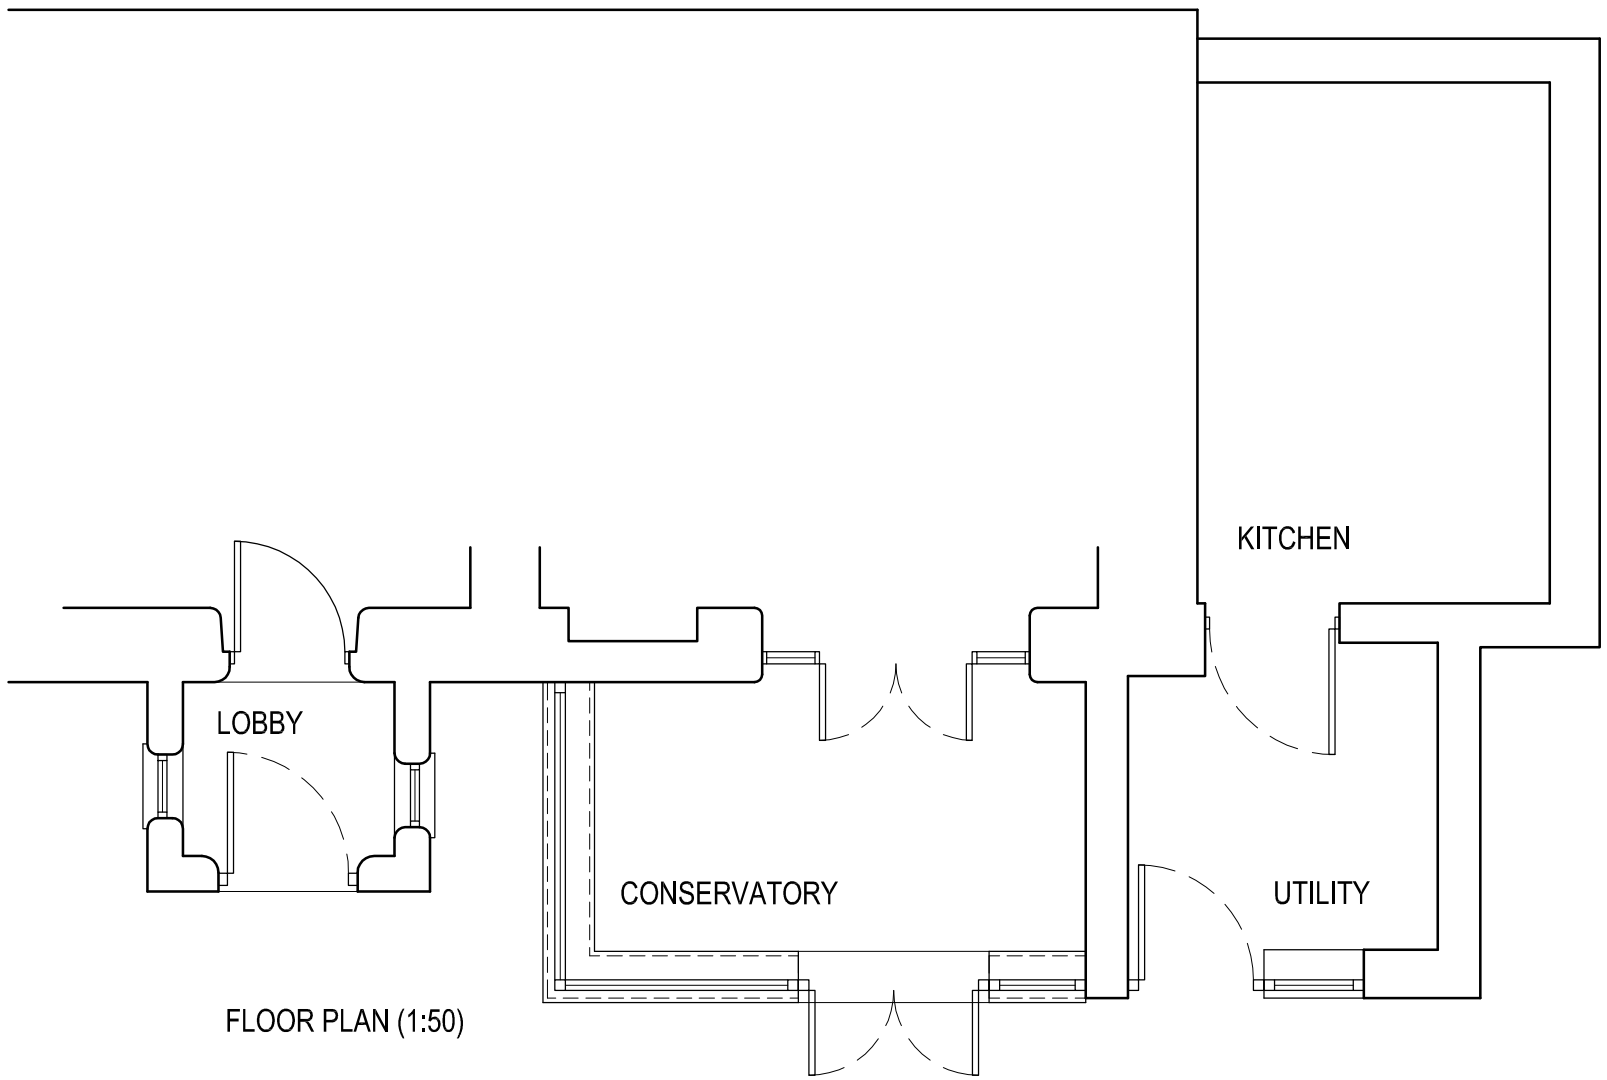



FLOOR PLAN (1:50)


0 1 2 3m

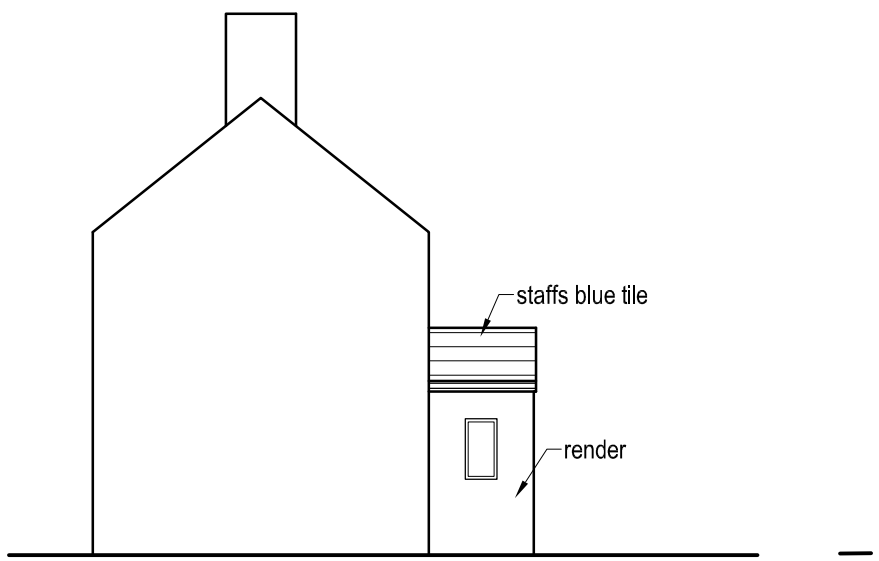


SIDE ELEVATION (1:100)

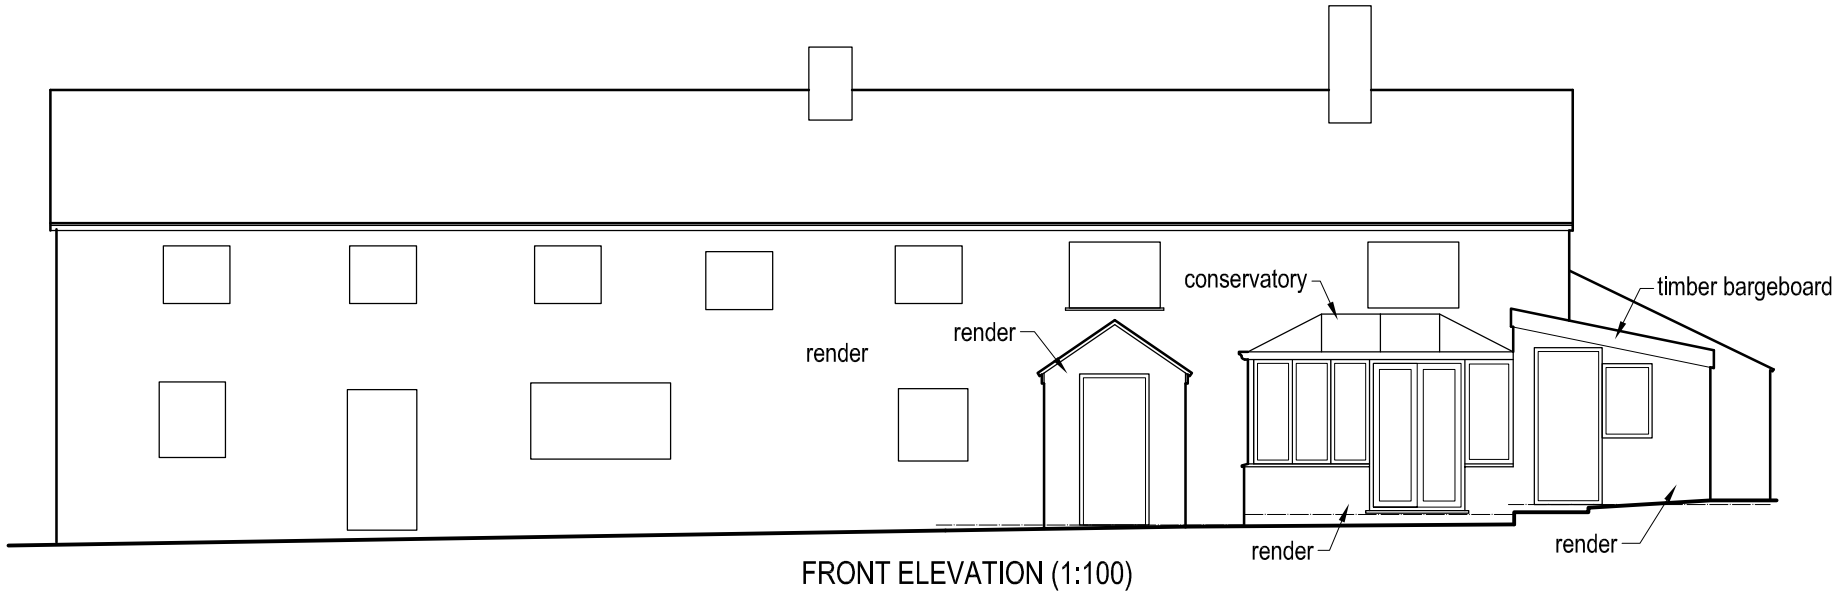


FRONT ELEVATION (1:100)

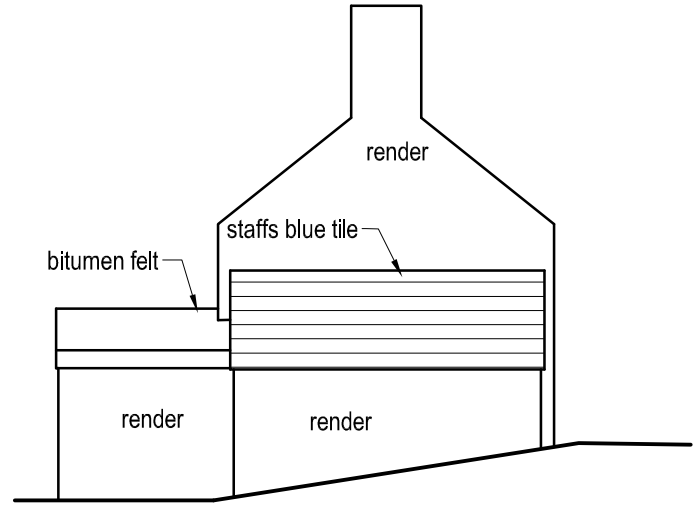


SIDE ELEVATION (1:100)

0 1 2 3 4 5m

| | | | | |
|---|---|---|---|---|
| job | Diglake Cottage, Rushton Spencer<br>Front Extension | | | |
| title | Floor Plan and Elevations as Existing | | | |
| date<br>15.04.19 | scale<br>1/50 & 1/100 @ A3 | drawn by<br>RA | dwg. no.<br>DC-01 | rev.<br>. |

Ian Ankers architecture
Building and Design Consultants
Ryecroft Farm, Rushton Spencer, Macclesfield, SK11 0RP
t 01260 546944
e ross@iananders.co.uk
w www.iananders.co.uk