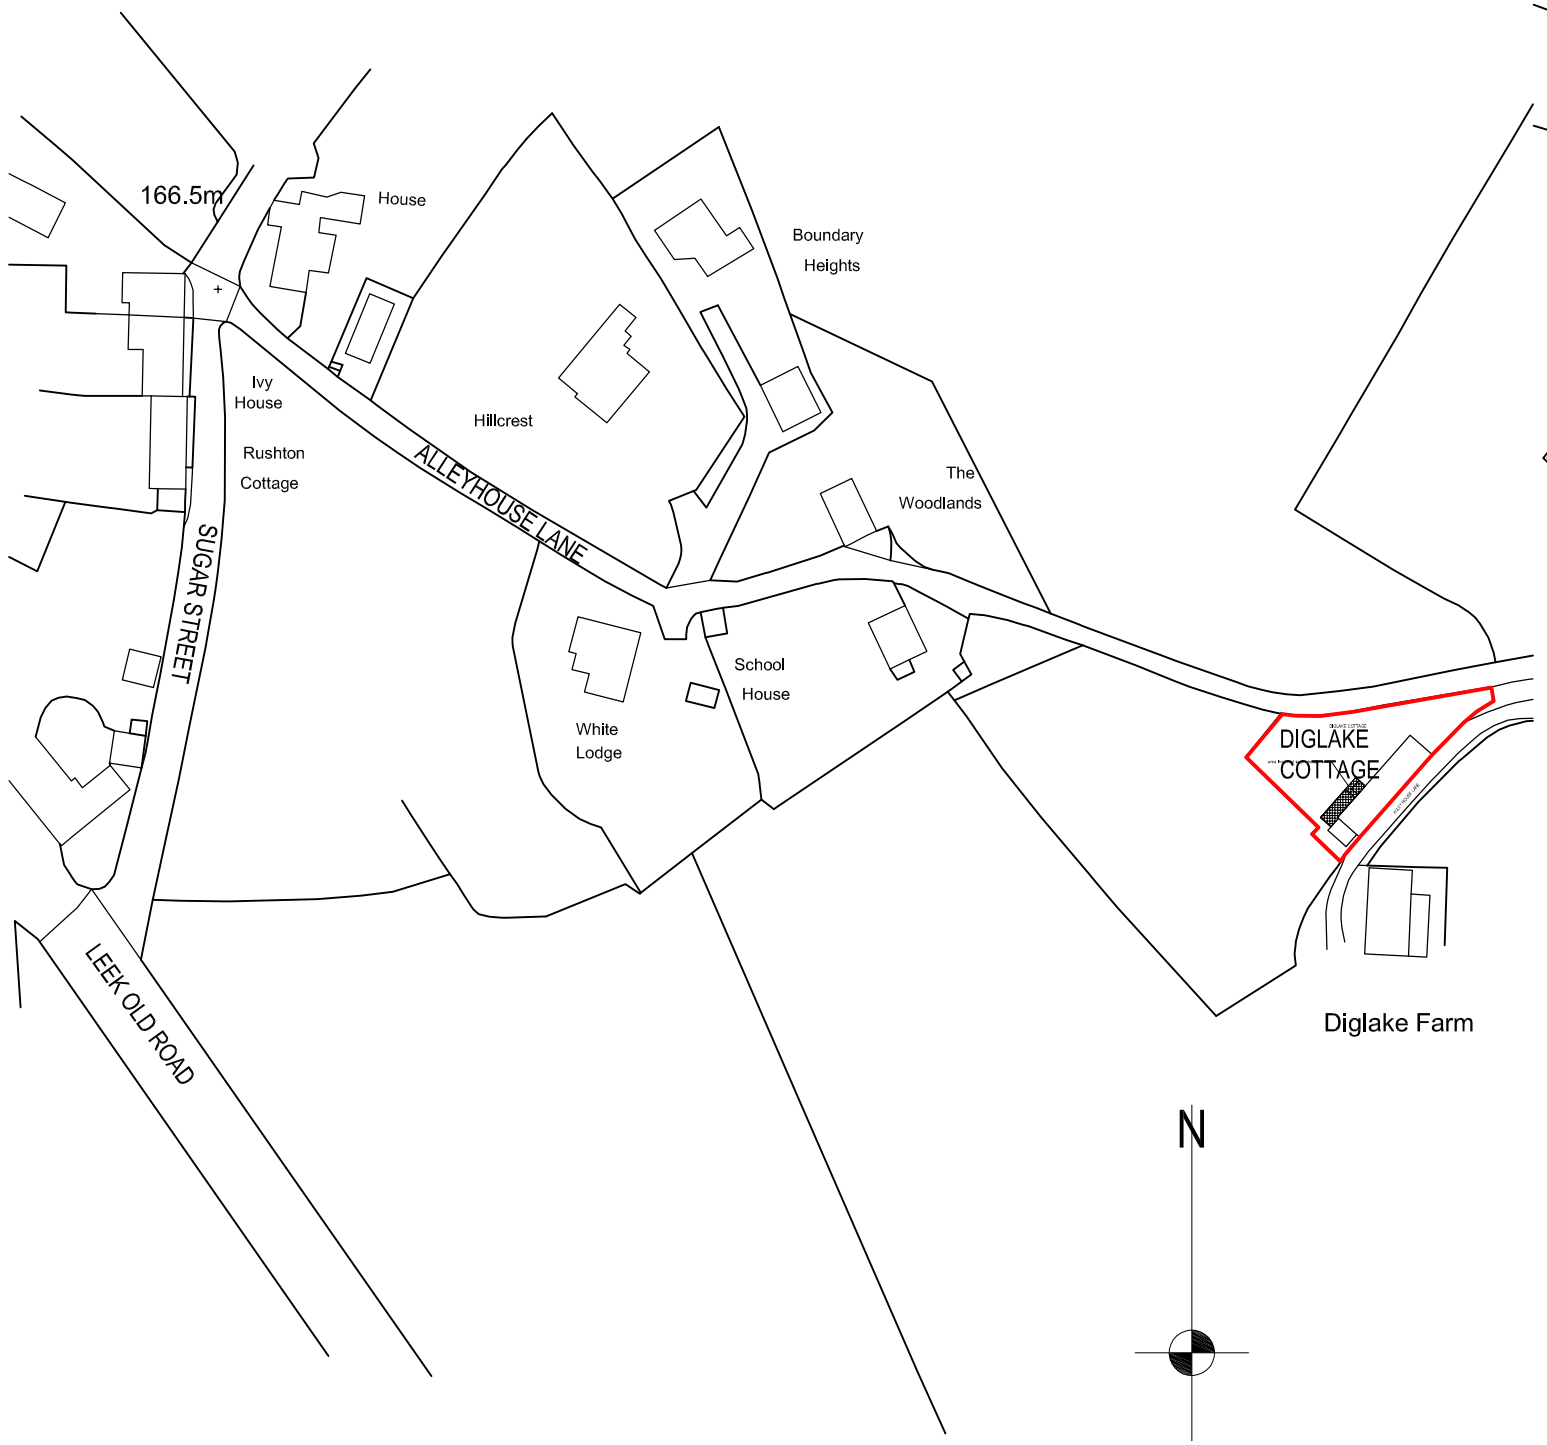

LOCATION PLAN (1:1250)

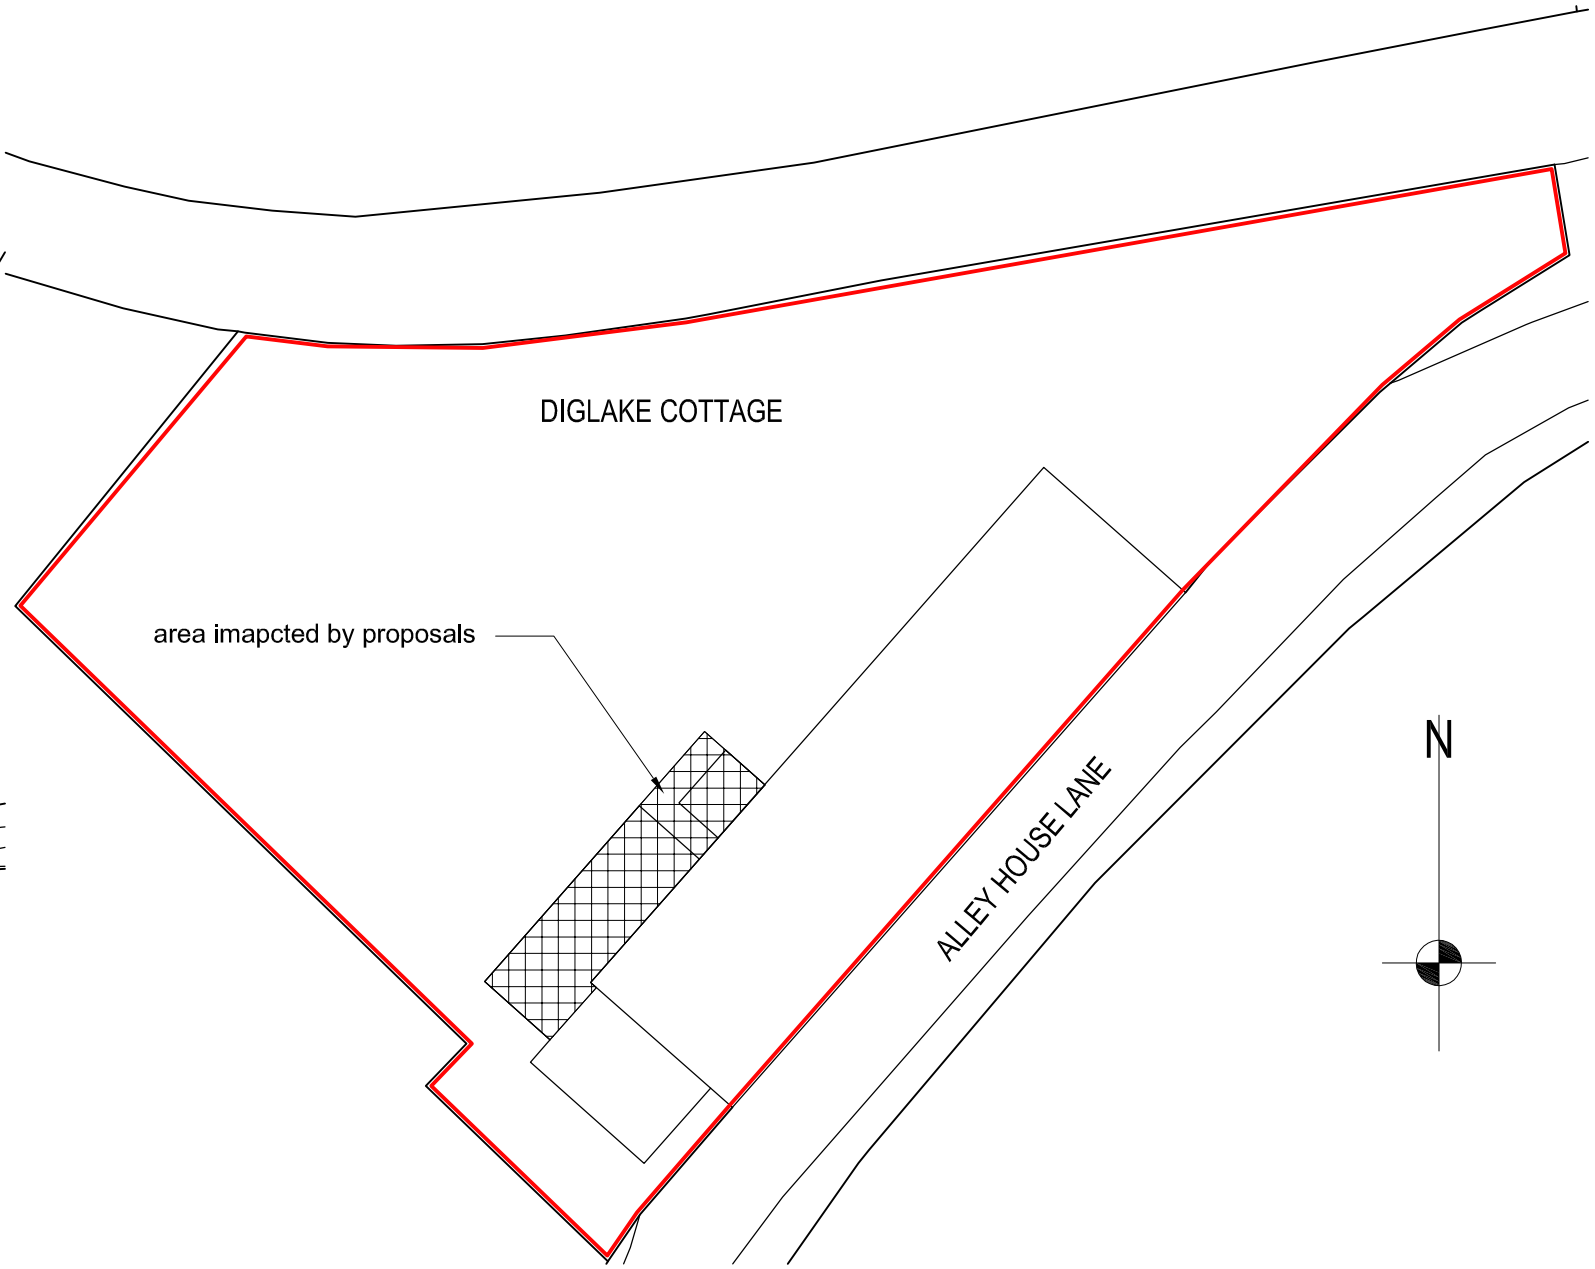

SITE BLOCK PLAN (1:200)

job	Diglake Cottage, Rushton Spencer Front Extension			
title	Location and Site Plan			
date	scale	drawn by	dwg. no.	rev.
15.04.19	1/1250 & 1/200 @ A3	RA	DC-02	.

Ian Ankers architecture
Building and Design Consultants
Ryecroft Farm, Rushton Spencer, Macclesfield, SK11 0RP
t 01260 546944
e ross@iananders.co.uk
w www.iananders.co.uk