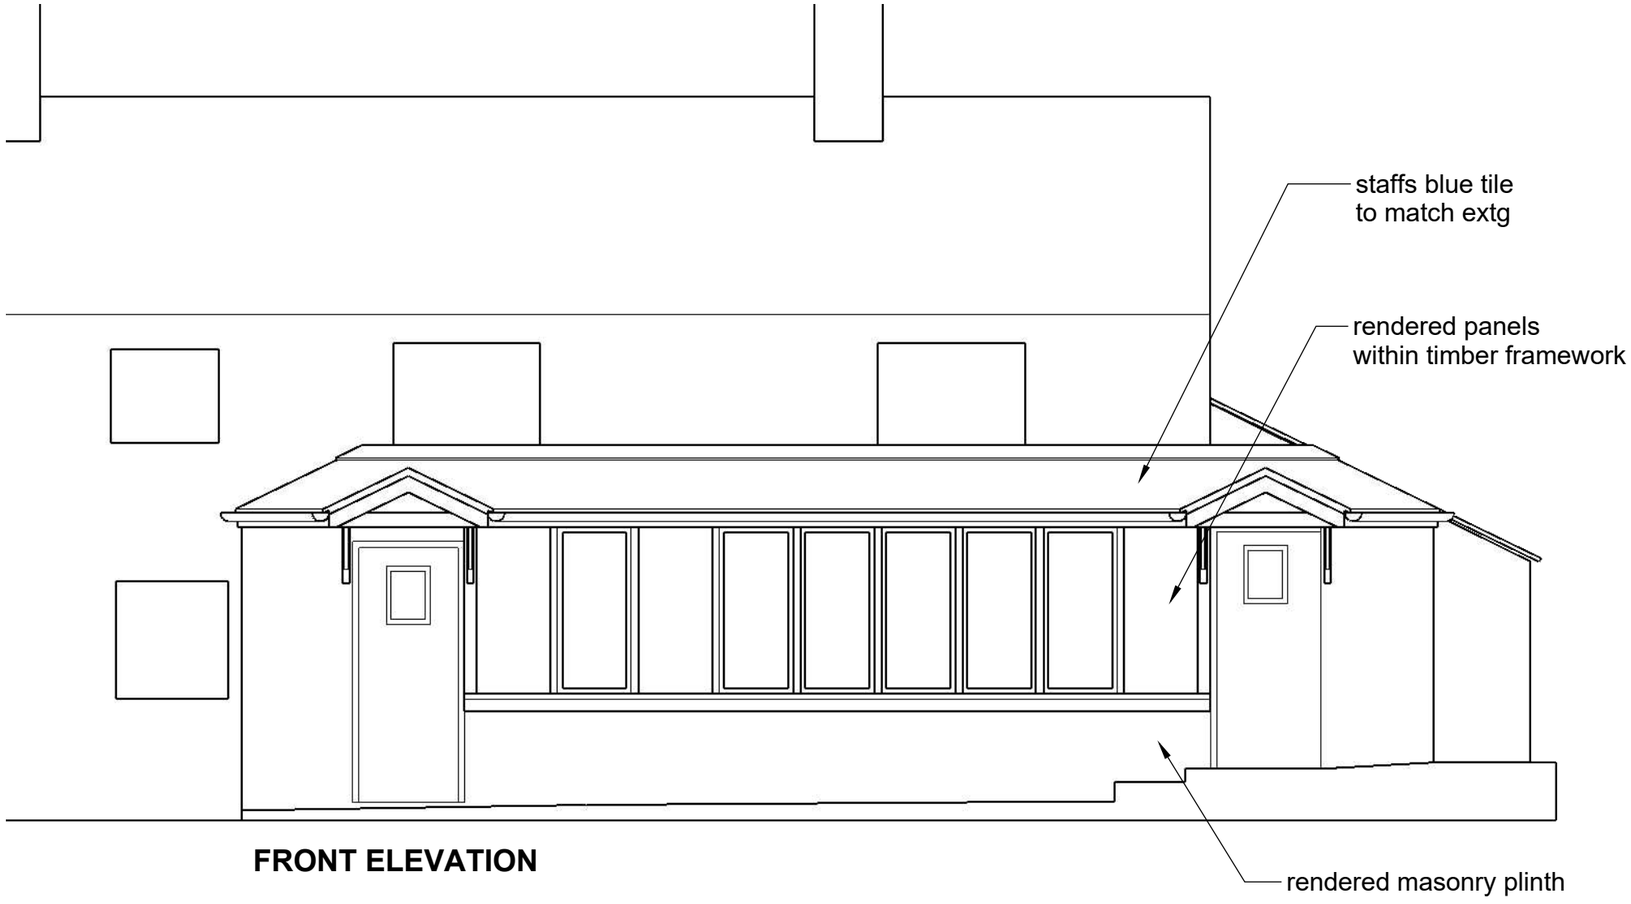

FRONT ELEVATION

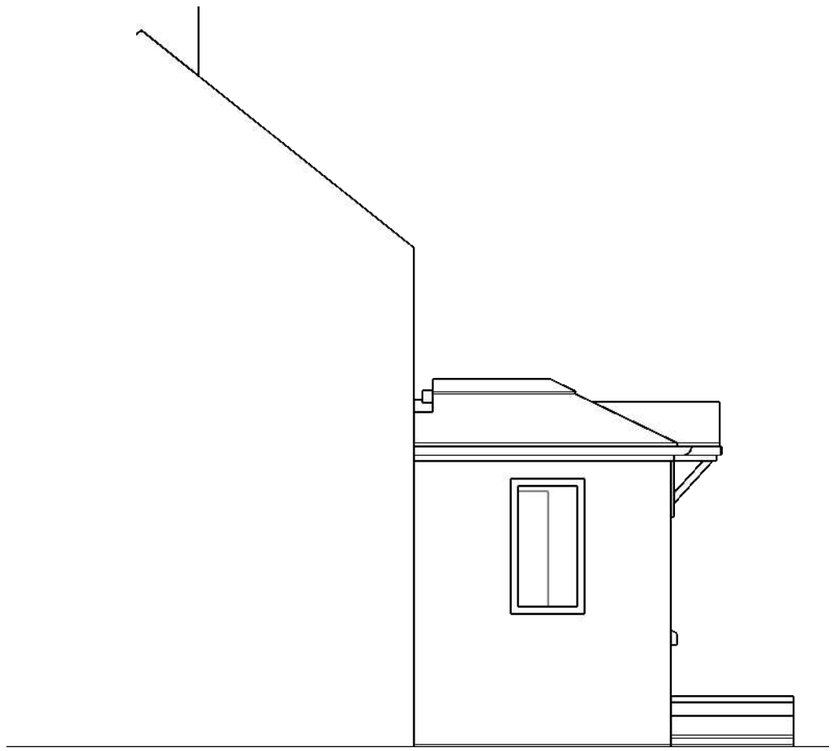

SIDE ELEVATION

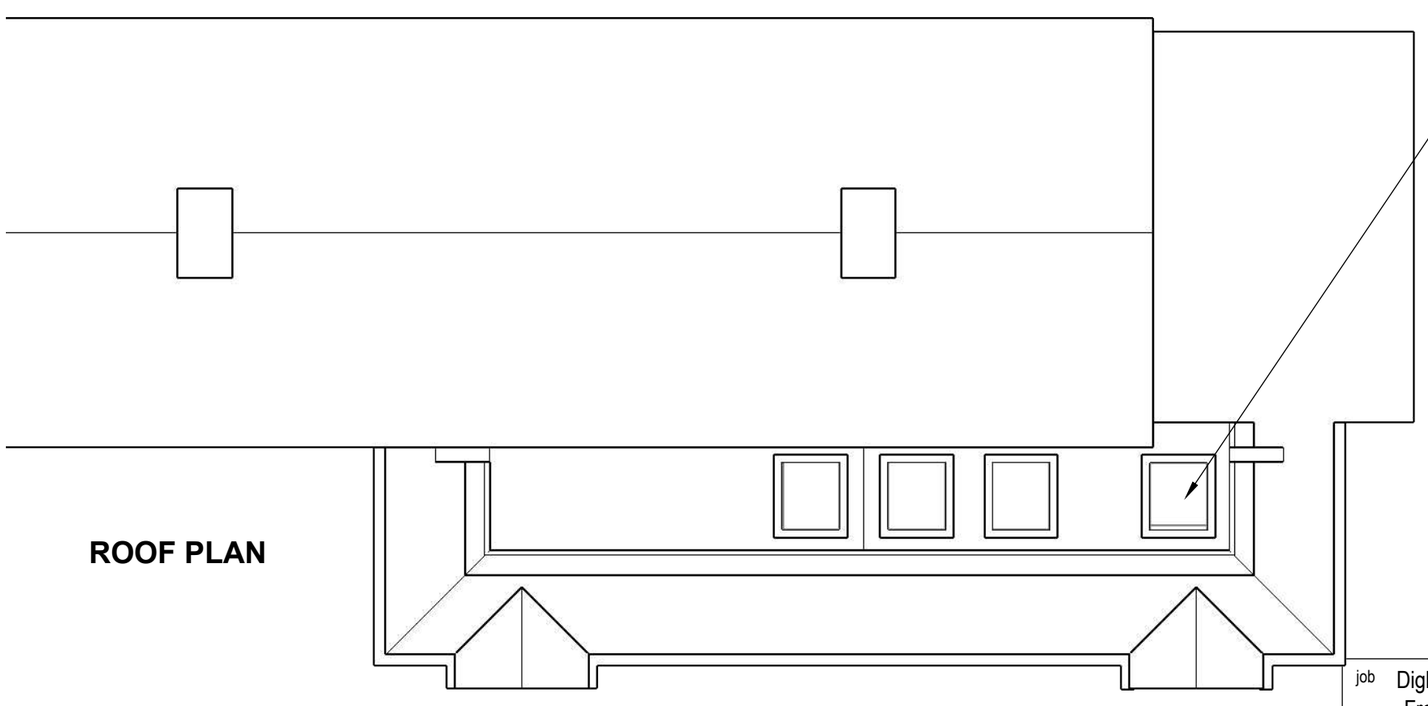

ROOF PLAN

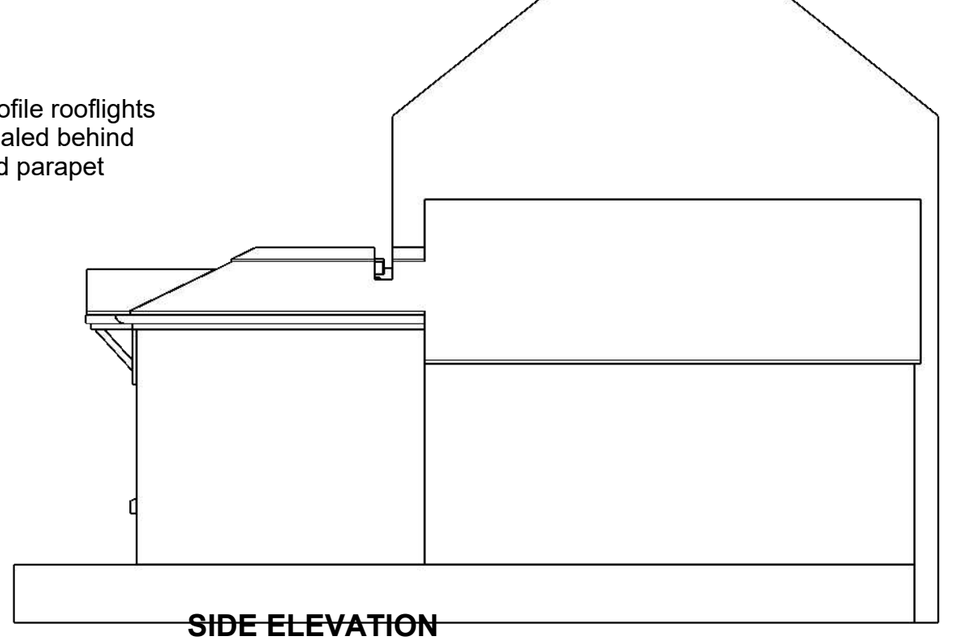

SIDE ELEVATION

1:50 @ A3

0 1m 2m 3m 4m 5m

job Diglake Cottage, Rushton Spencer
Front Extension

title Roof Plan & elevations as Proposed

date	scale	drawn by	dwg. no.	rev.
30.04.19	1/50 @ A3	RA	DC-10	A

Ian Ankers architecture
Building and Design Consultants
Ryecroft Farm, Rushton Spencer, Macclesfield, SK11 0RP
t 01260 546944
e ross@iananders.co.uk
w www.iananders.co.uk