
FOR PLANNING APPLICATION ONLY

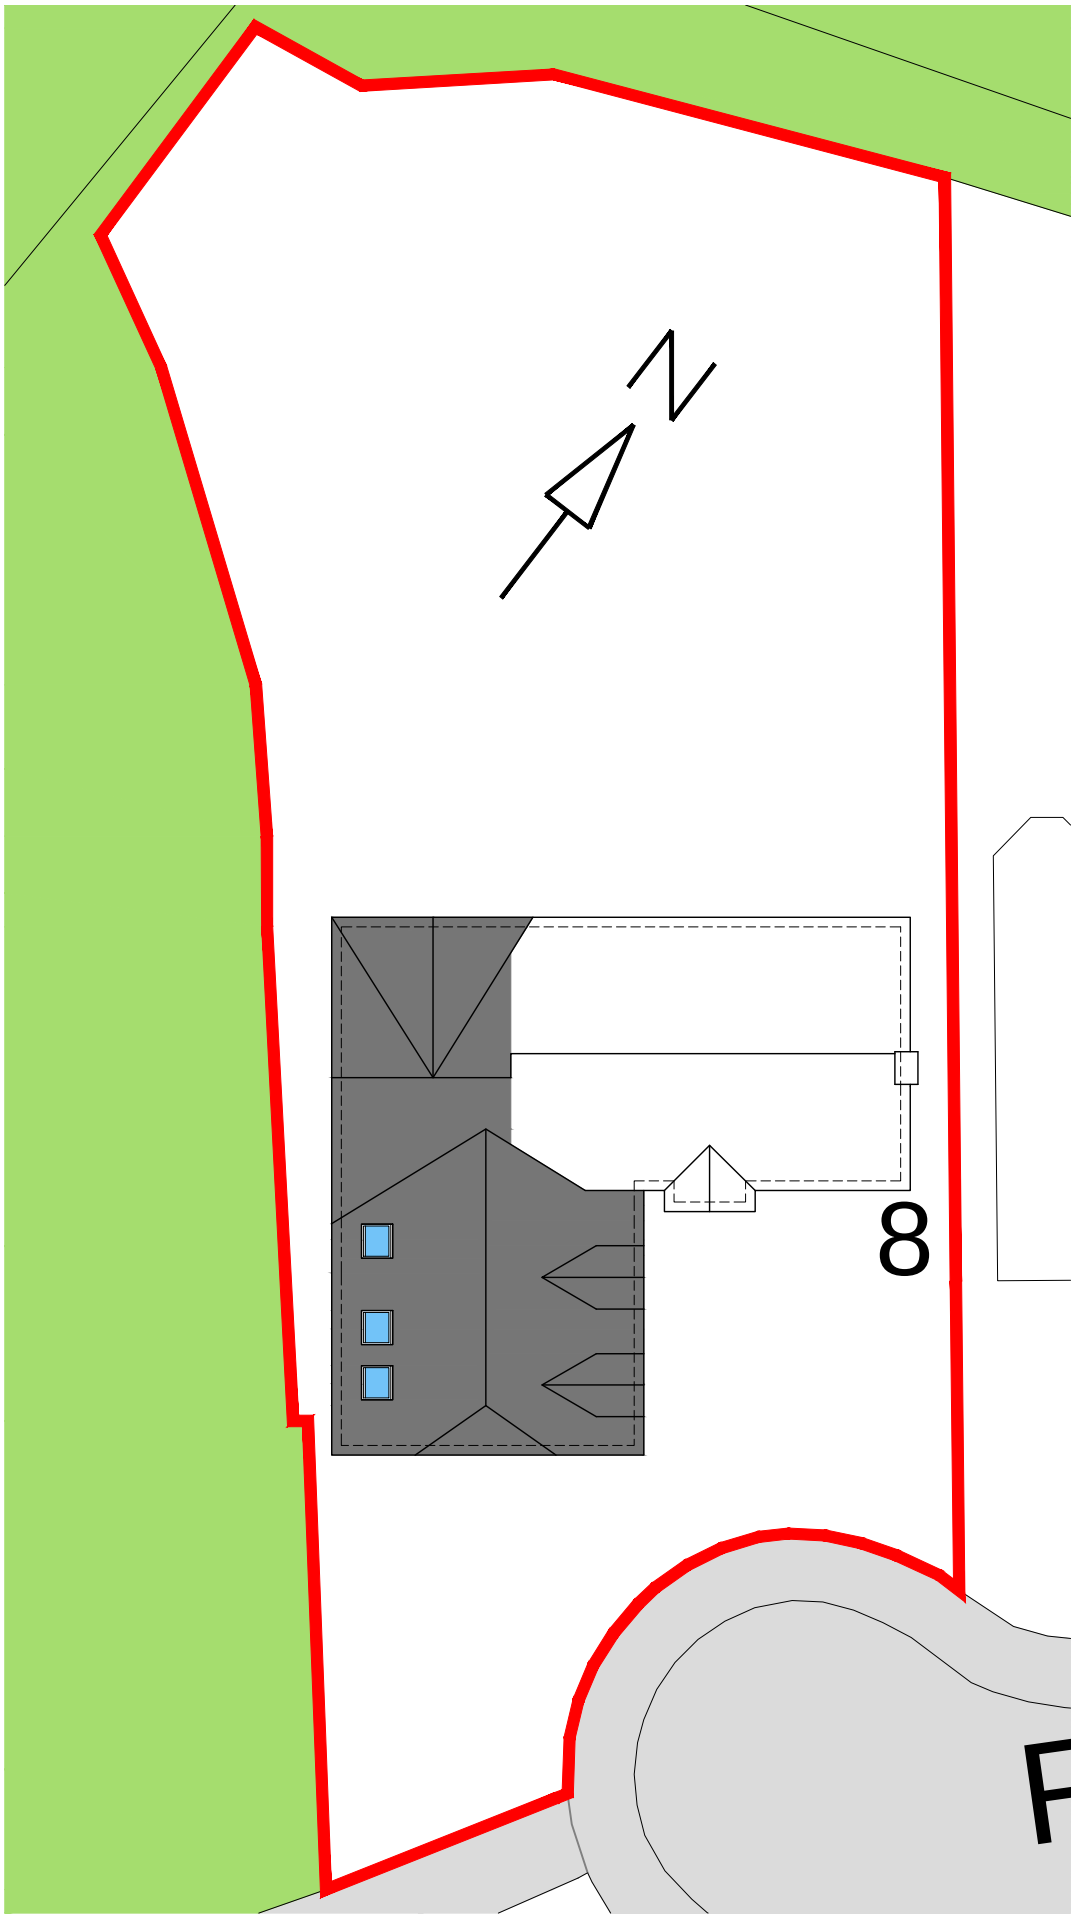

Drawing
SITE BLOCK PLAN

Client & Address
MR BERESFORD
8 RUABON CLOSE
BIDDULPH
STAFFORDSHIRE
ST8 7XE

Project
DOUBLE STOREY SIDE EXTENSION AND FIRST FLOOR EXTENSION OVER GARAGE

Job MJC-BER-19
Sheet 02
Date 25-04-2019
Scale 1:200 on A4