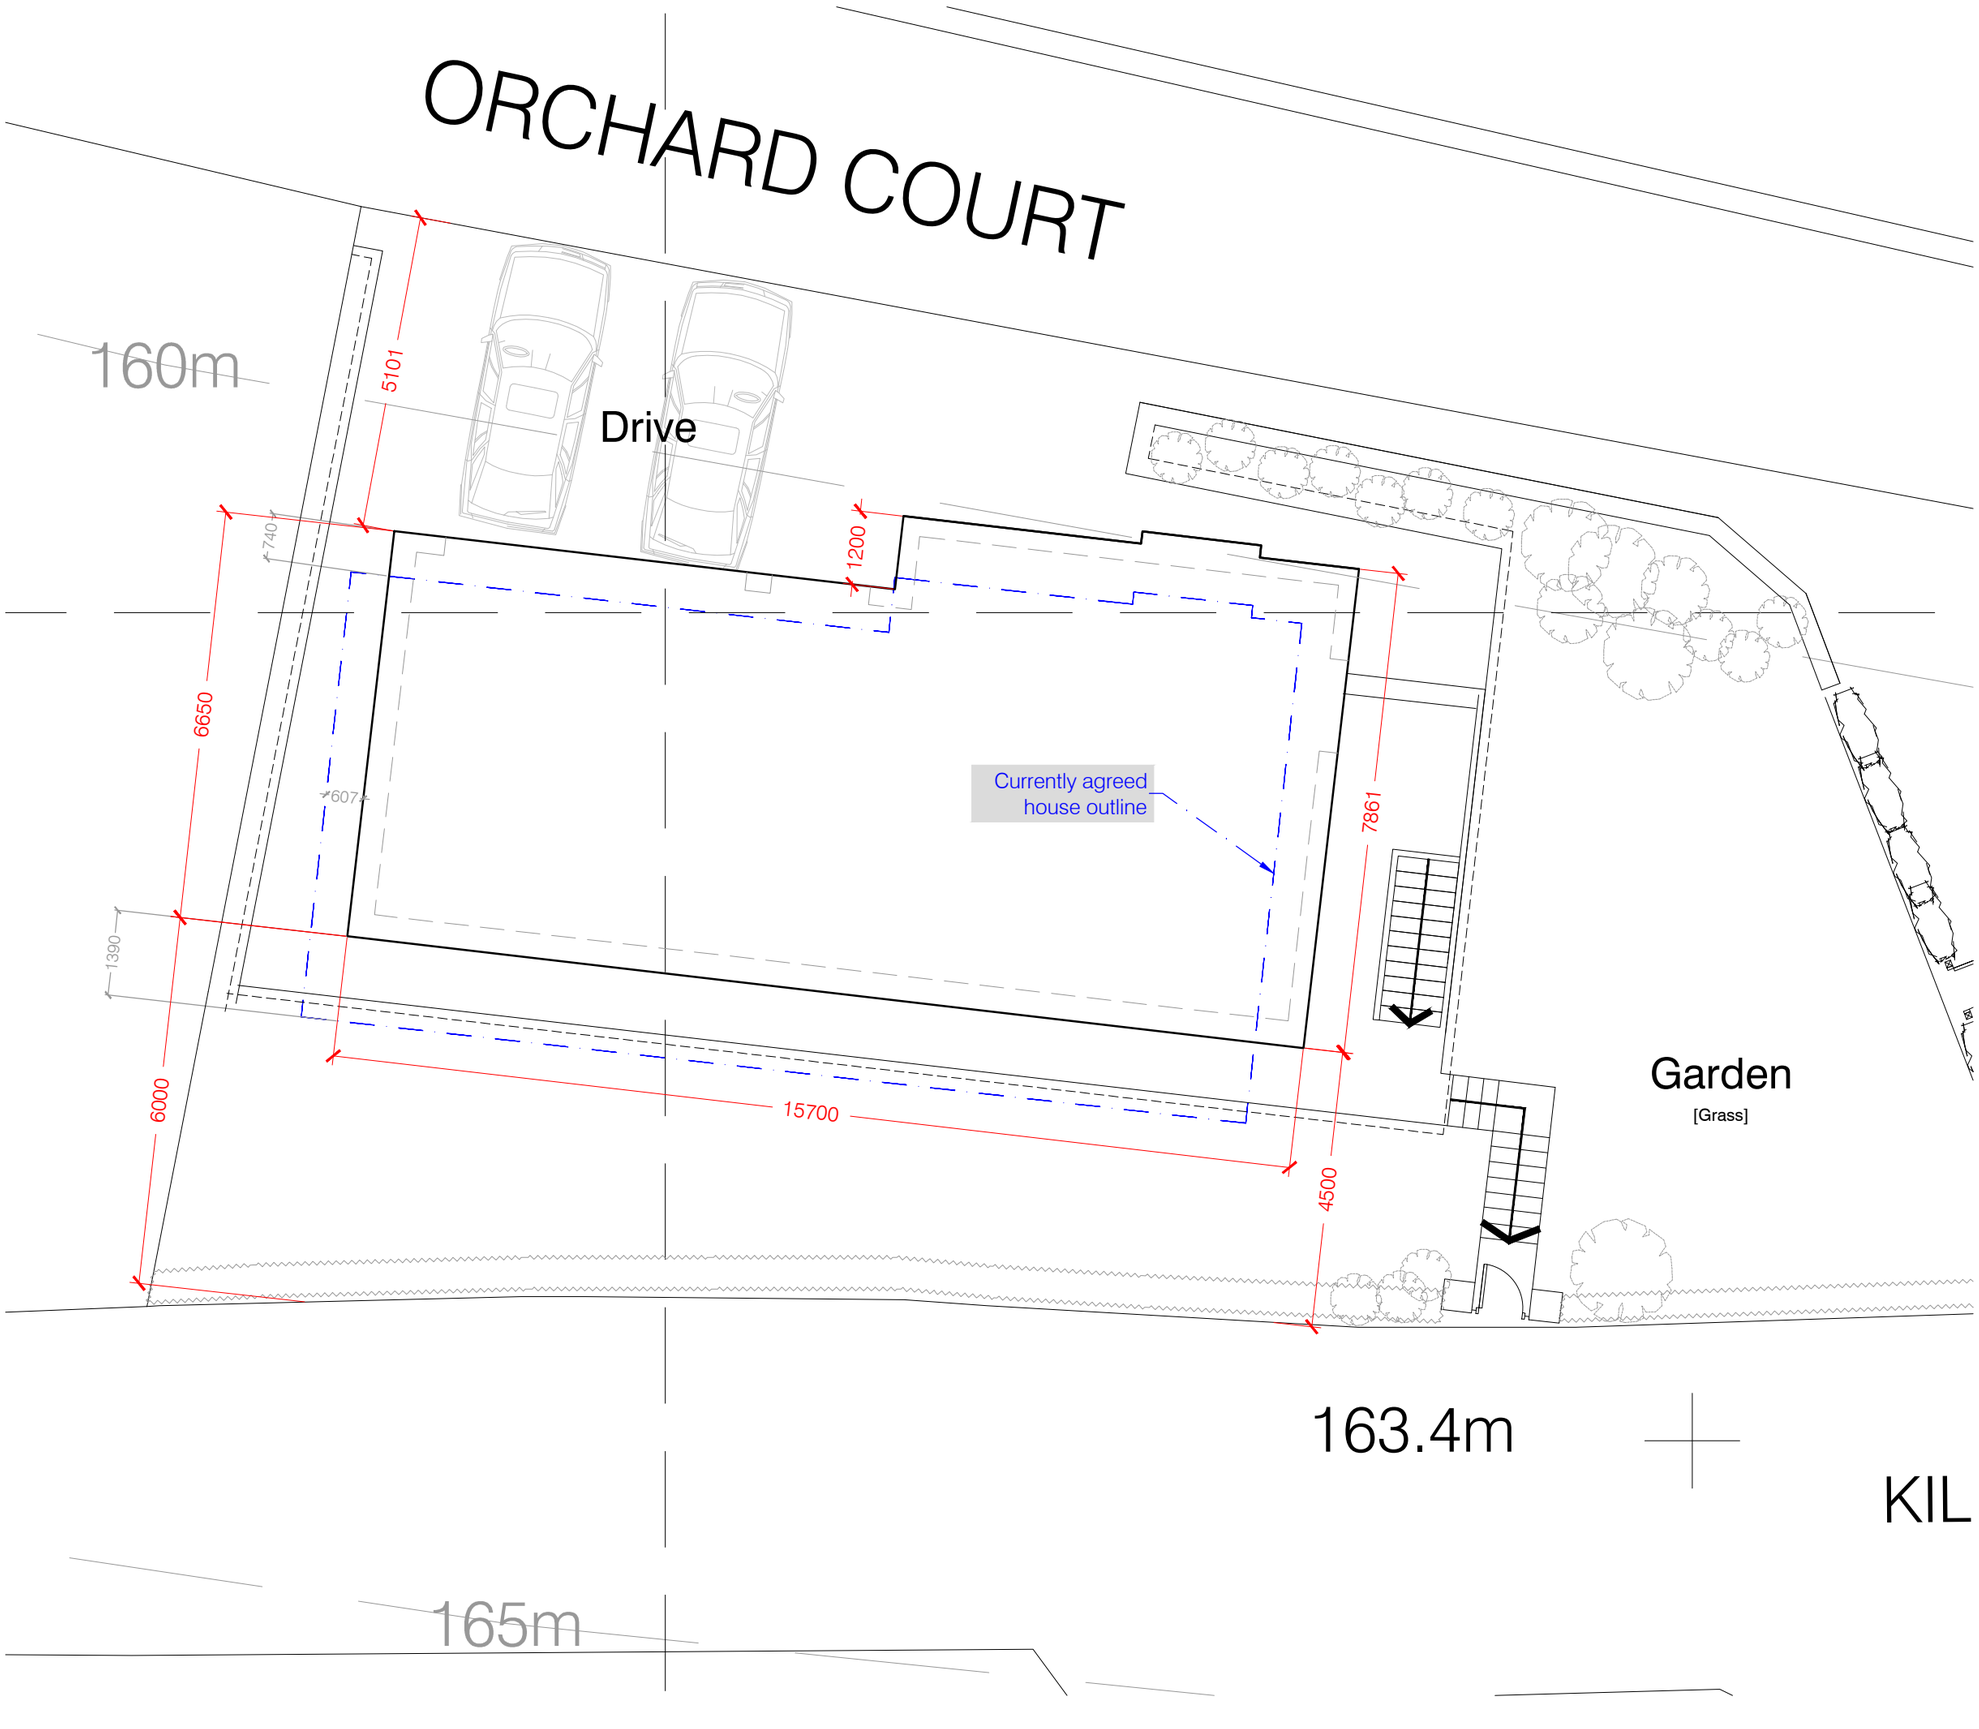


Notes / Key

Copyright of this drawing is vested in the Architect and it must not be copied or reproduced without consent. Figured dimensions only are to be taken from this drawing. All contractors must visit the site and be responsible for taking and checking all dimensions relative to their work. Hewitt&Carr Architects Ltd are to be advised of any variation between drawings and site conditions.
CLIENTS ARE ADVISED TO CLARIFY DIMENSIONS WITH THE ARCHITECT PRIOR TO SETTING OUT AND NOT TO SCALE FROM THE DRAWING

Site Map produced on 01 July 2016 from the Ordnance Survey National Geographic Database and incorporating surveyed revision available at this date.

This map shows the area bounded by 397327,356823 397327,357023 397527,357023 397527,356823

Reproduction in whole or part is prohibited without the prior permission of Ordnance Survey.

Crown copyright 2016. Supplied by copla ltd trading as UKPlanningMaps.com a licensed Ordnance Survey partner (100054135).

Data licenced for 1 year, expiring 01 July 2017. Unique plan reference: v4b/101556/140322

rev	description	date	name
E	Landscaping updates	2019.03.17	PDB
D	Minor updates	2019.03.05	PDB
C	Minor updates	2019.01.18	PDB
B	Level 0 WC/Shower updated	2019.01.06	PDB
A	GA layouts updated	2019.01.03	PDB

Client

Paul Richardson

Project

ORCHARD COURT

Leek, Staffordshire, ST13 8LA

[new development]

Drawing

NEW PLANNING

LAYOUT OPTION - X1 [Overlay]

Date	2018.07.08	Scale	1:100 at A3
Designer	PR	Rev	E
DWG No	PR House-05-01e.dwg		
Layout	SK-X1 - OVERLAY		