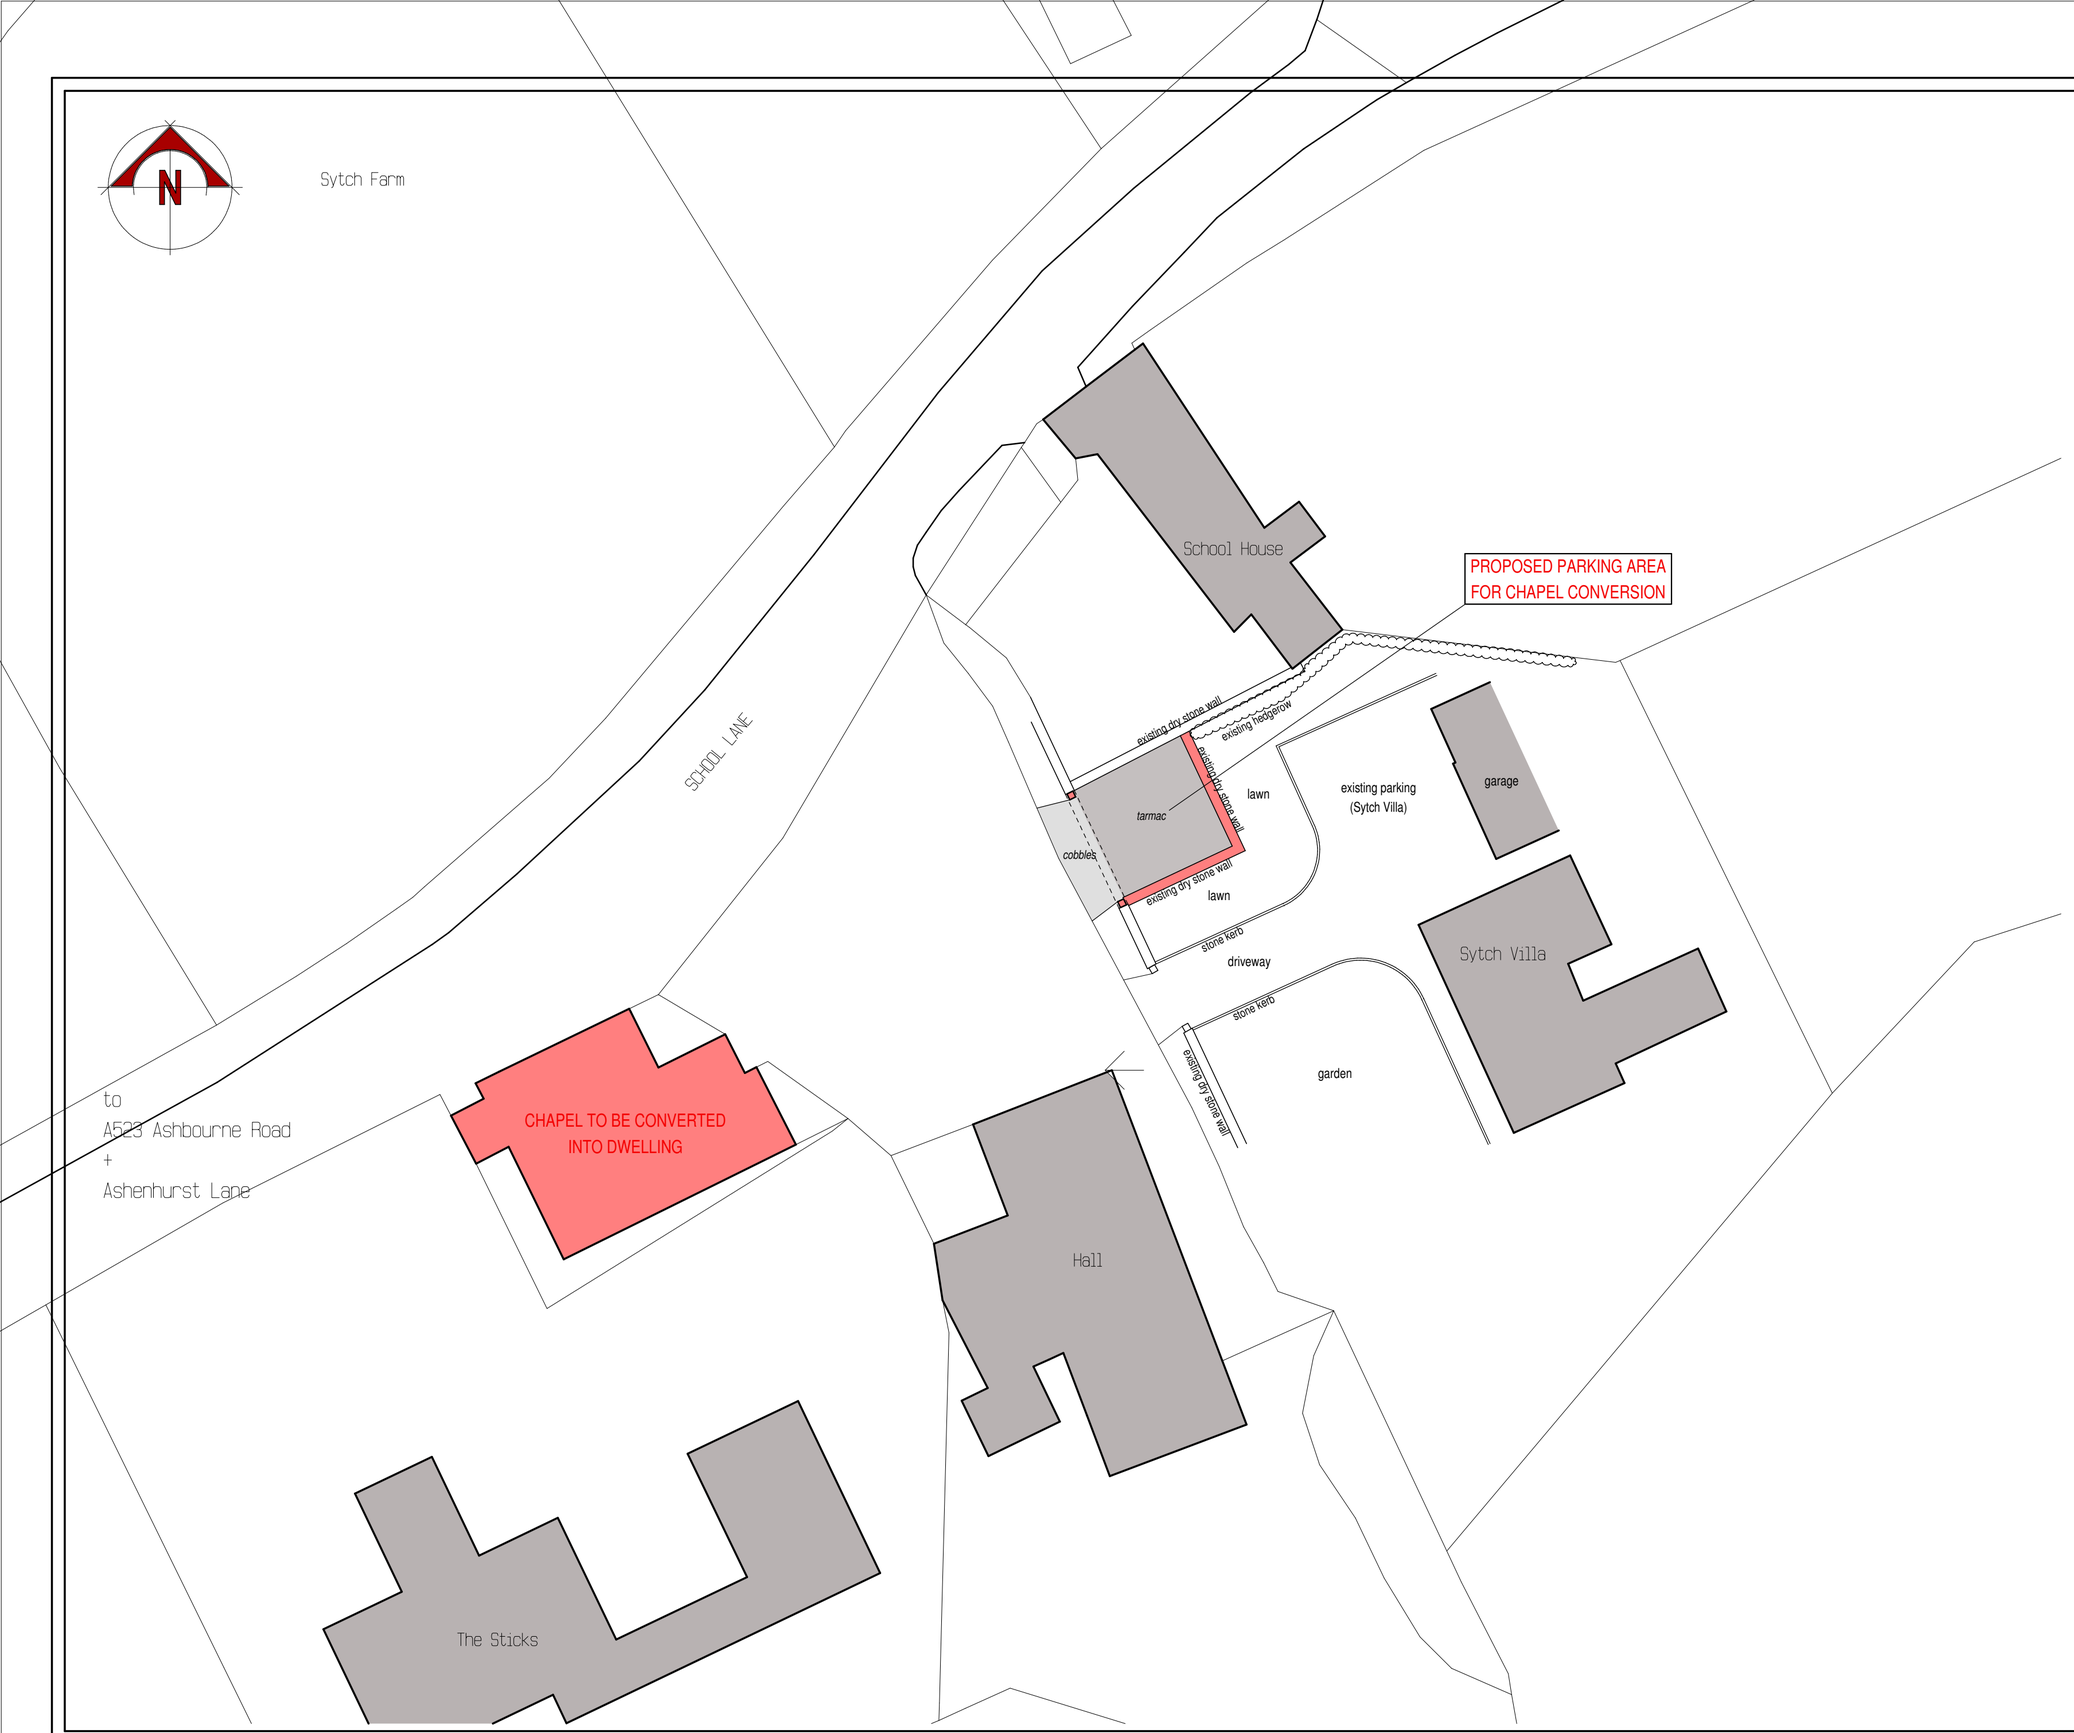

PROPOSAL

It is proposed that the existing chapel shall be converted to form a 2 bedroom dwelling.
In order to serve this dwelling 2 No parking spaces must be created. As part of this scheme we are proposing that a parking area be created (currently part of Sytch Villa). This shall be done by carefully removing a 4.8 meter wide section of the existing dry stone wall + erecting a new dry stone wall around the perimeter of the parking area as shown on the plan.

MATERIALS

WALLS - The new perimeter wall of the parking area shall be created using stone from the existing wall.
The remainder of the required stone shall be to match the existing.
New gateposts shall be installed either side of the entrance to ensure structural integrity of the wall.

SURFACE FINISHES - The parking area shall be surfaced in black tarmac with a cobblestone apron linking it to the shared space.

0.0m 5.0m 10.0m

scale bar @ 1:200

Serial number: 139283
© Crown copyright and database right 2018
Ordnance Survey license 100048957

Mr & Mrs Deaville

PROPOSED CONVERSION OF CHAPEL
INTO DWELLING @
SCHOOL LANE,
BRADNOP

PRE-APP PROPOSAL
SITE PLAN

Date	Sheet	Scale
NOVEMBER 2018	A2	1:200
Drg No.	Rev.	Drawn
2018-2317-05	-	NAW

SAMMONS Architectural LIMITED
Chartered Institute of Architectural Technologists Registered Practice
10 Cawdry Buildings, Fountain Street, Leek. ST13 6JP
Telephone: 01538 386002
E-mail: info@sammonsltd.co.uk
Web: www.sammonsltd.co.uk

This drawing is copyright.
All dimensions must be checked prior to commencement.