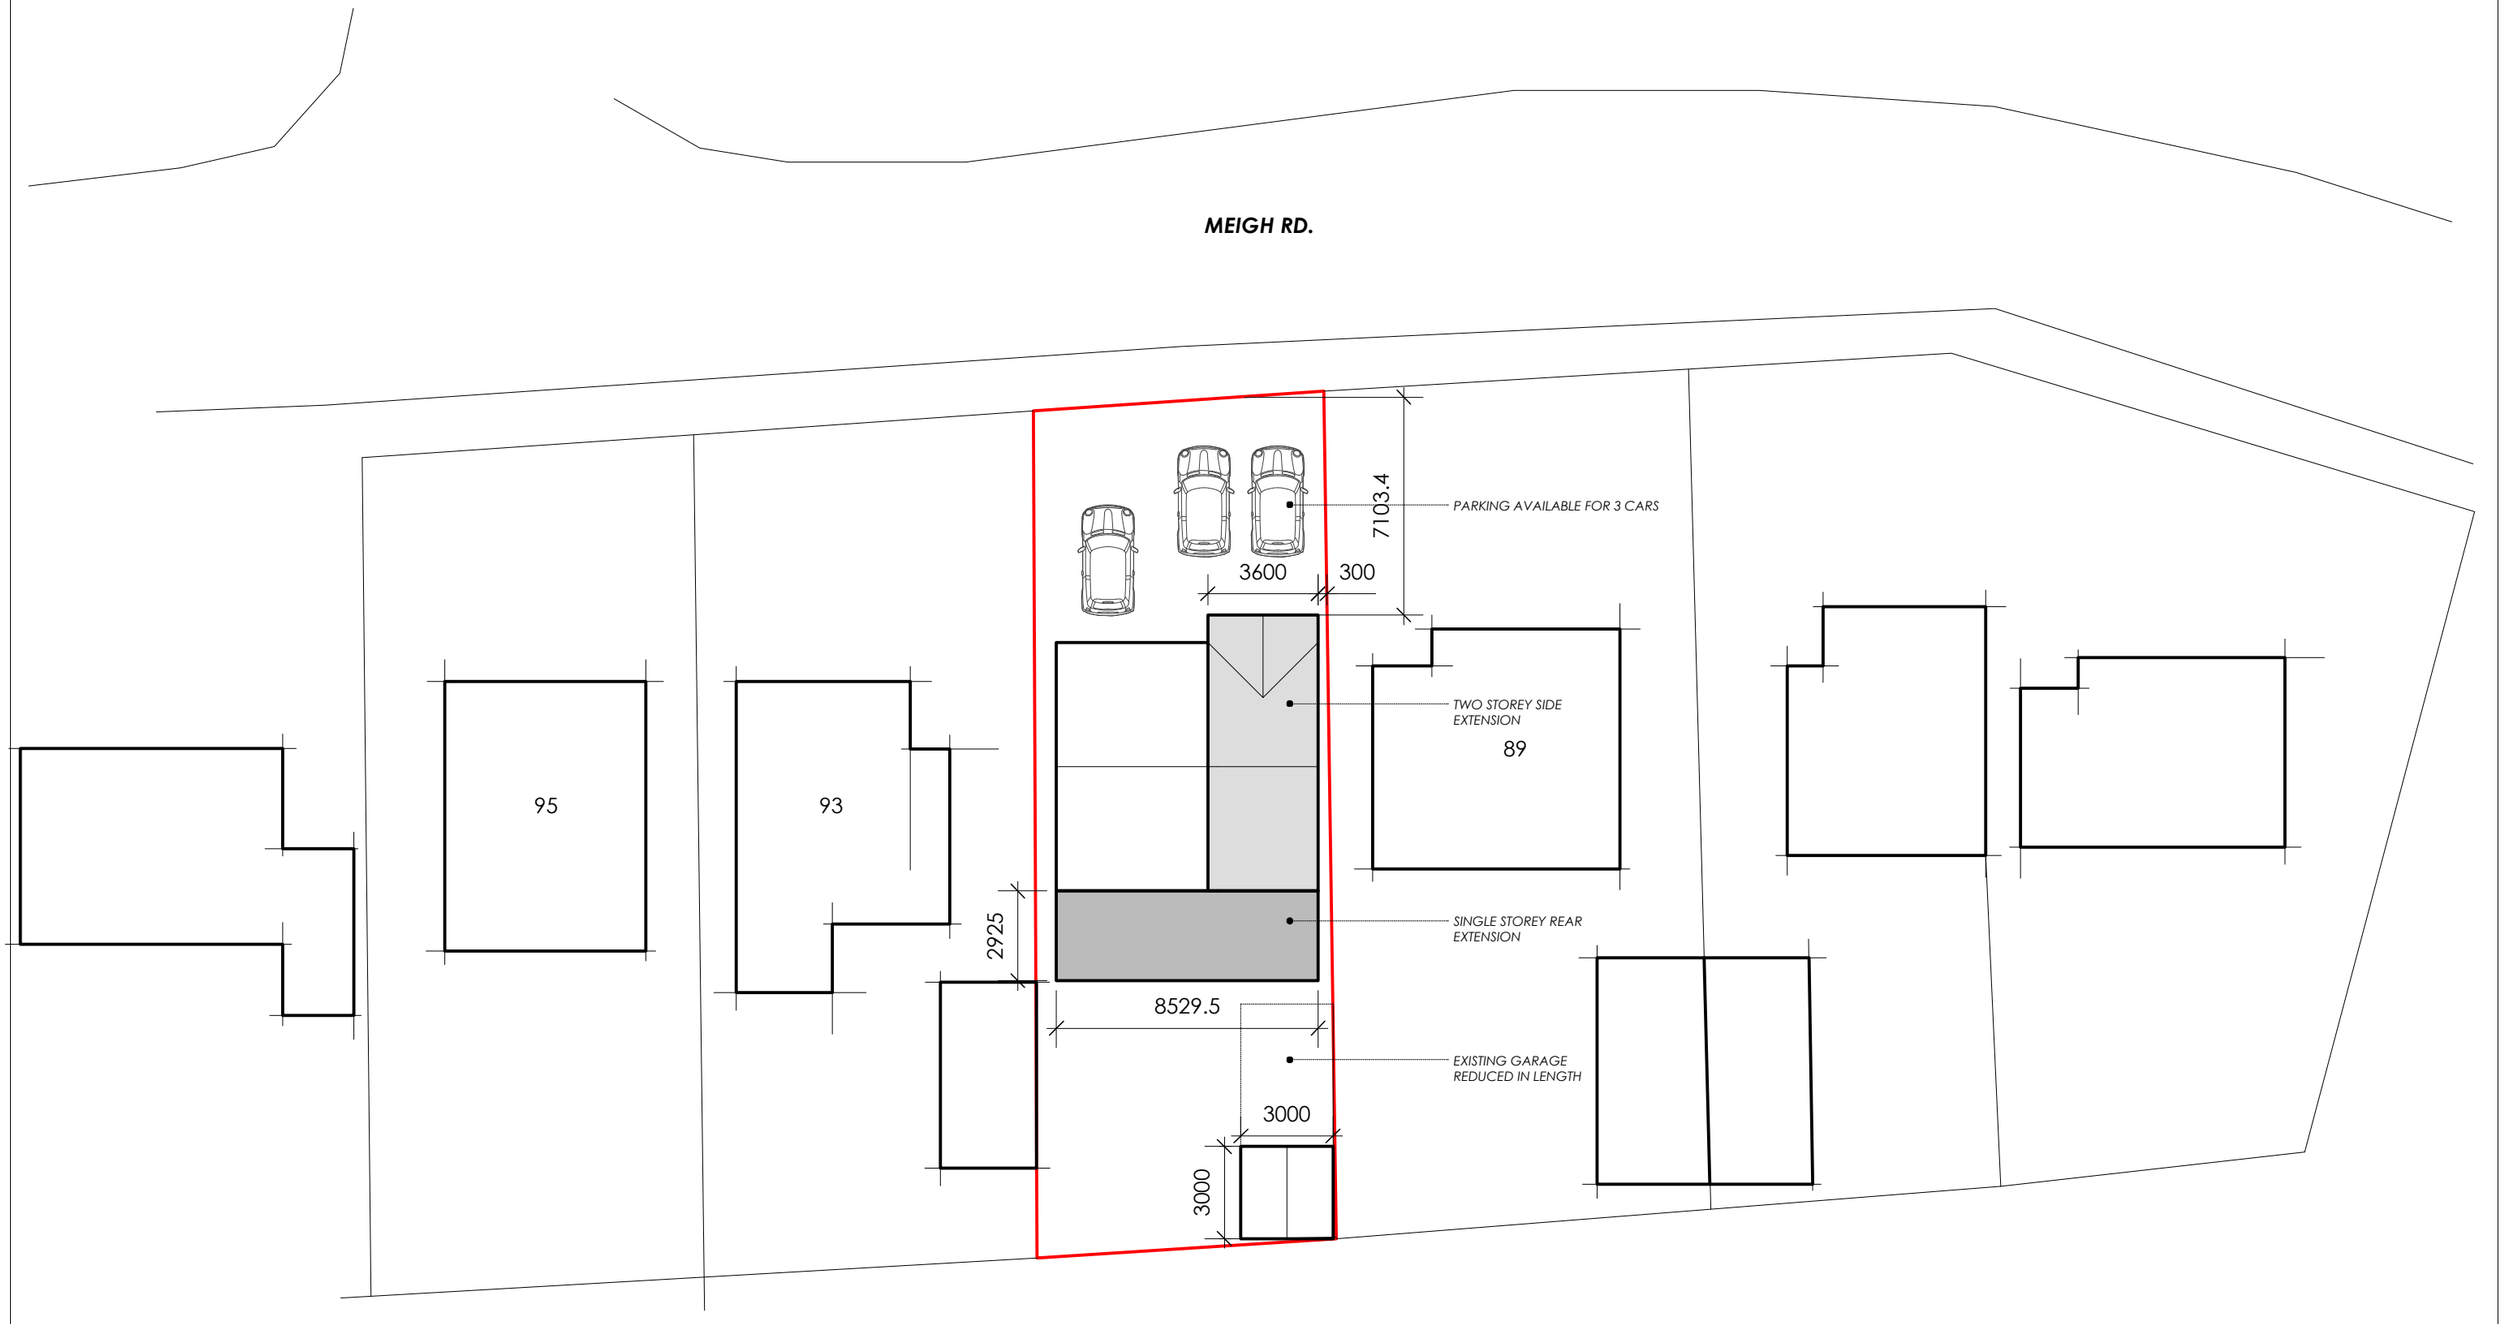


North

Project Title
MR & MRS BOB HODGETTS
EXTENSIONS AND ALTERATIONS AT:
91 MEIGH RD, ASHBANK, ST2 9QJ

Drawing Title
BLOCK PLAN

Status
PLANNING SUBMISSION

Scale
1:200 @A3

Date
MAY 2019

Job No.
0568

Drawing Number
568_GA_P-002

Revision

CHRIS RALPHS | ARCHITECTS
Windsor House | 5a King Street | Newcastle | Staffs | ST5 1EH
T. +44(0)1782 479 599
E. info@chrisralphsarchitects.com
W. www.chrisralphsarchitects.com
Registered in England. no. 07353969