© MAC ARCHITECTURAL DESIGN LTD 2018. All rights reserved.
This Drawing and its contents has been produced for the Client only and is not intended for any other person or for any other purpose than the Drawing Status. No part of this drawing and associated graphical contents may be reproduced, copied, modified or distributed, without the prior written consent of MAC Architectural Design Ltd.

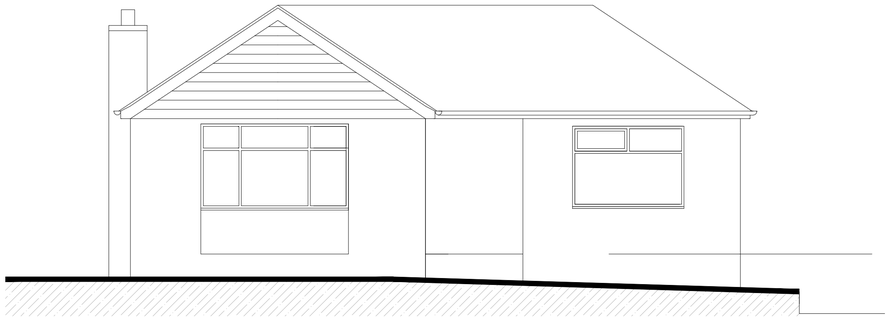

West Elevation Scale 1:50

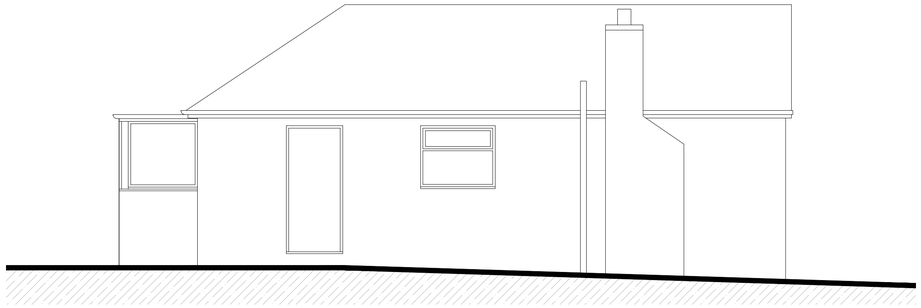

North Elevation Scale 1:50

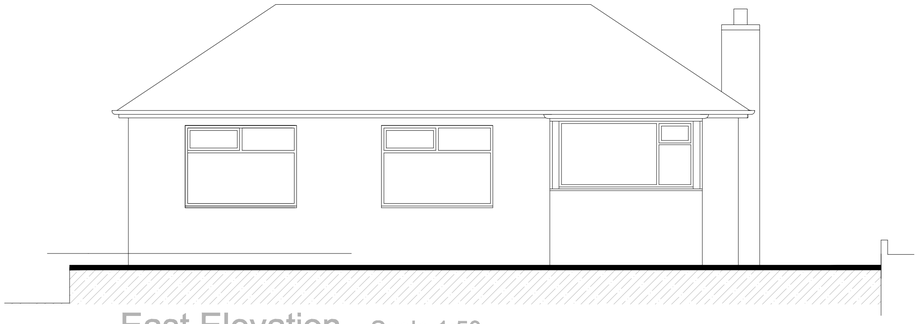

East Elevation Scale 1:50

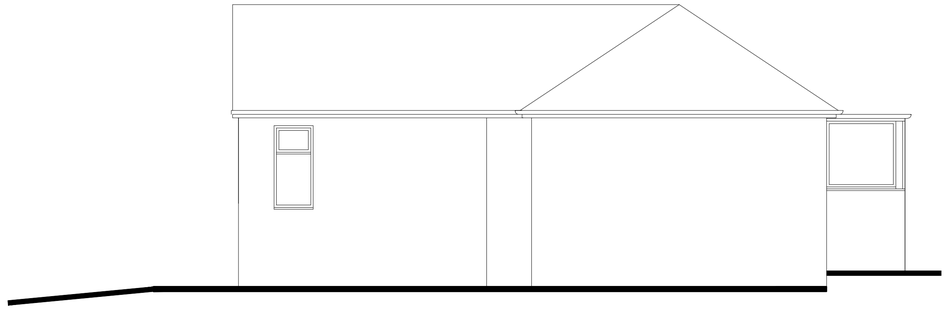

South Elevation Scale 1:50

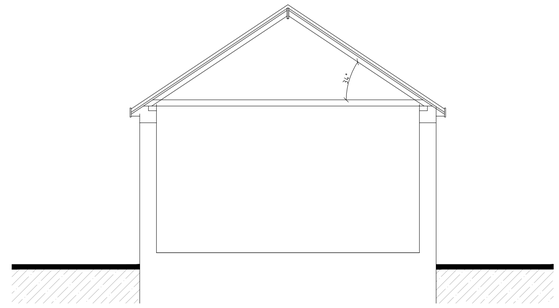

Section Scale 1:50

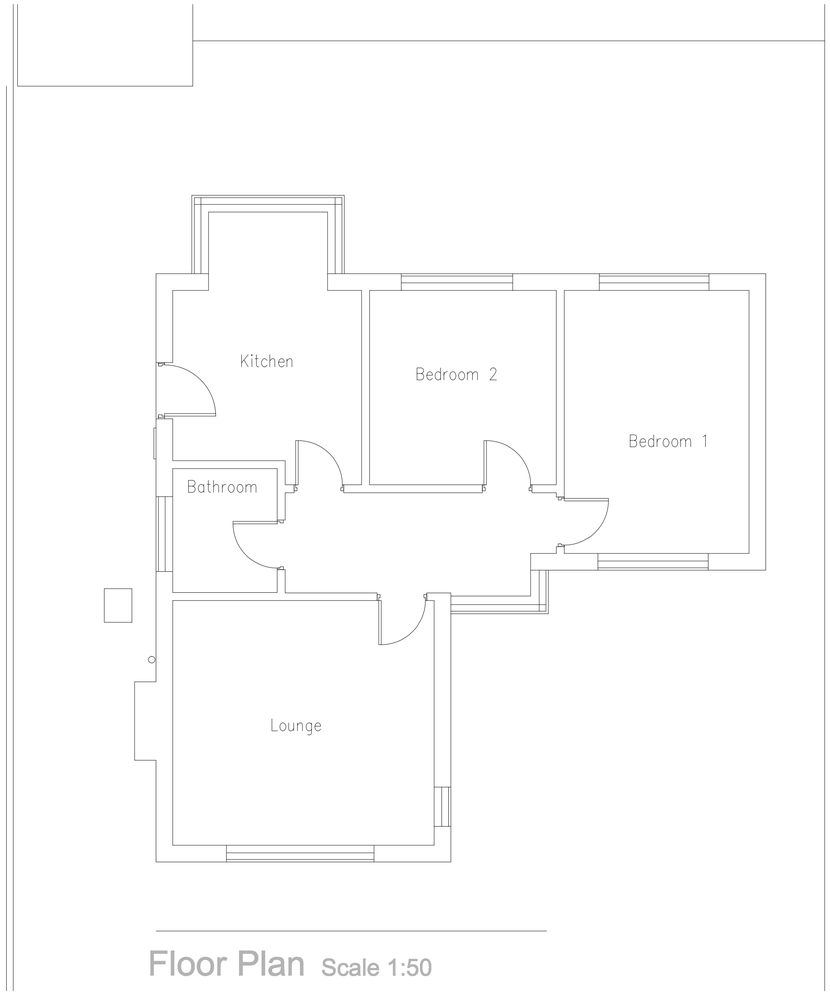

Floor Plan Scale 1:50

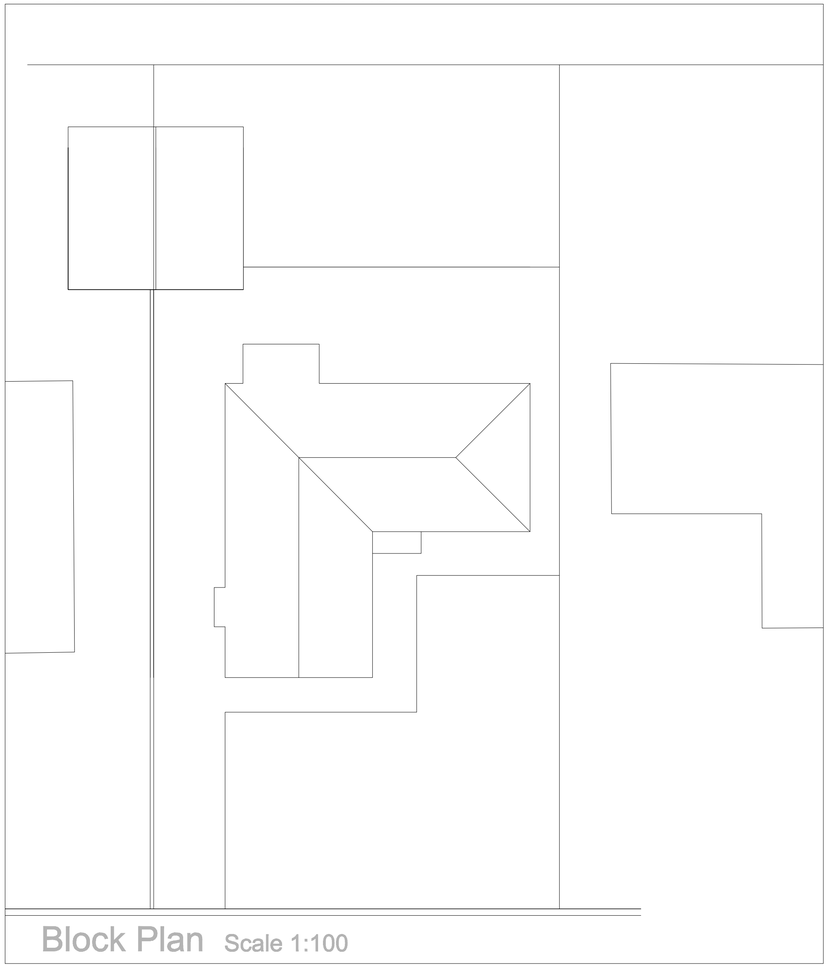

Block Plan Scale 1:100

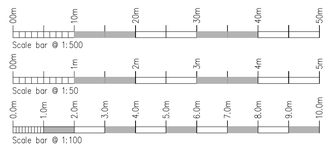

Rev.	Drawn	Comments.	Date

MAC
ARCHITECTURAL DESIGN LTD
Moorland House, 123 Moorland Road, Burslem, ST6 1JD.
T:01782 503302 E:admin@mac-arch.co.uk

Client:
Mrs H Turner.

Project:
Proposed Extension & Alterations
at 22 Brown Hill Road,
Brown Edge, Stoke on Trent,
Staffordshire ST6 8QY.

Title:
Survey as Existing.

Status:
Planning.

Paper A1: Drawn: AC Bailey. Date: Jan. 2019 Ref: 1593-01