© MAC ARCHITECTURAL DESIGN LTD 2018. All rights reserved.
This Drawing and its contents has been produced for the Client only and is not intended for any other person or for any other purpose than the Drawing Status. No part of this drawing and associated graphical contents may be reproduced, copied, modified or distributed, without the prior written consent of MAC Architectural Design Ltd.



East Elevation Scale 1:50

REPLACEMENT CLADDING
Vertical Upvc boarding in dark grey.

REPLACEMENT FASCIAS
White Upvc fascia boards.

REPLACEMENT WINDOWS
All windows to be purpose made white Upvc, all windows are to be "A" Energy rated steel reinforced double glazed with low-E glass.

ROOF TILES
All new roof tiles to match profile, colour and texture of existing tiles.

FACING BRICKWORK
All new facing brickwork to match size and colour of existing bricks.



West Elevation Scale 1:50

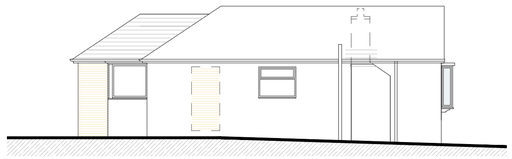

North Elevation Scale 1:100

EXISTING CHIMNEY
Carefully take down chimney stack as shown, cap remaining stack with code 4 lead. Make good to area of disturbed roof.



South Elevation Scale 1:100

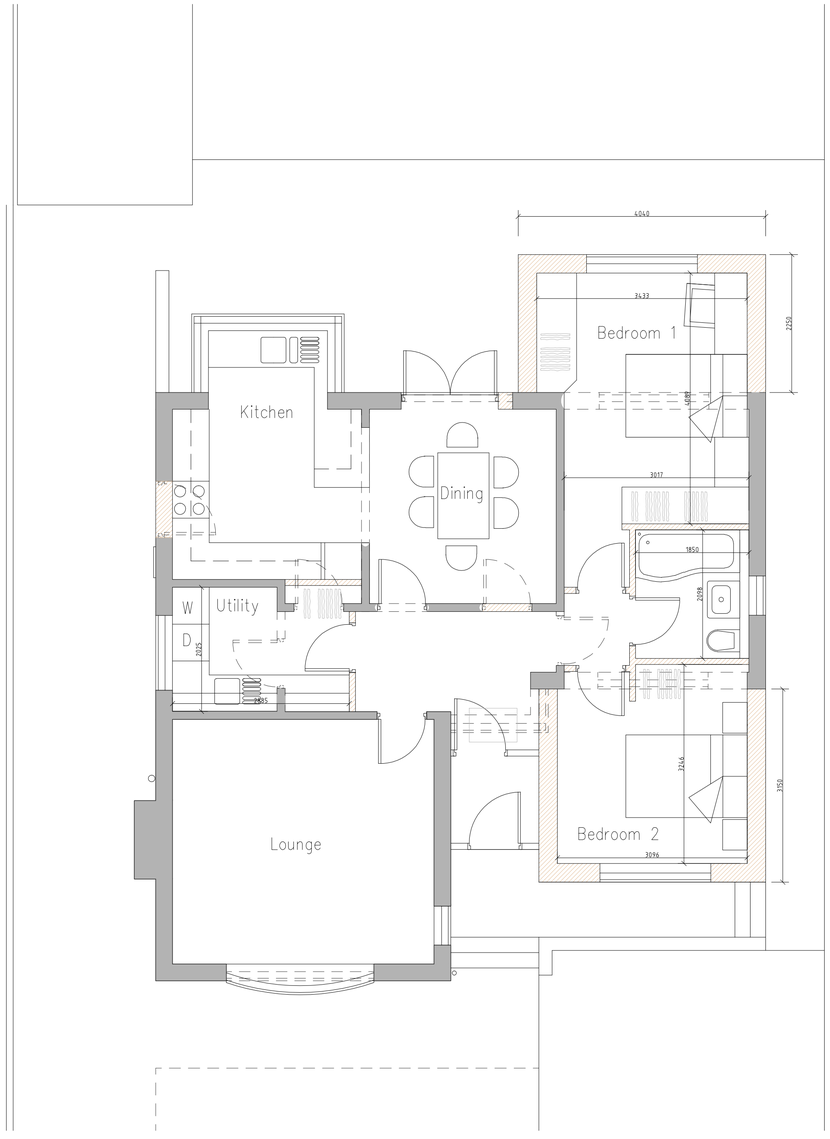

Floor Plan Scale 1:50

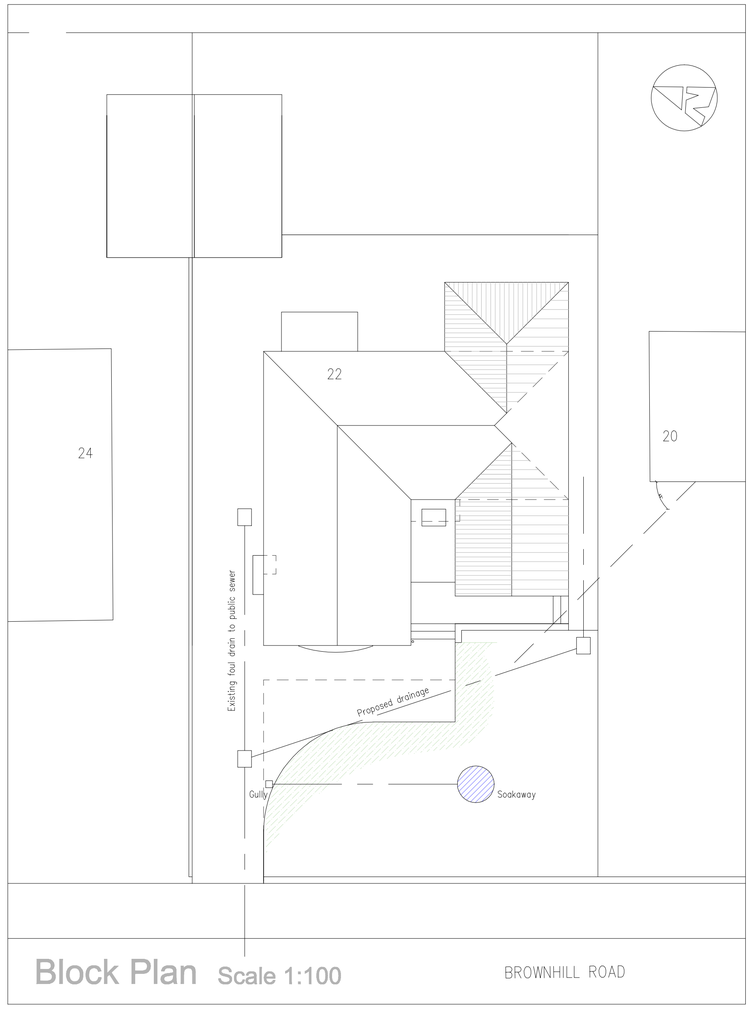

Block Plan Scale 1:100

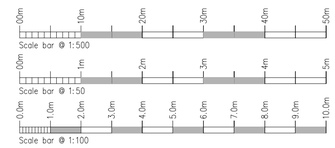

Rev.	Drawn	Comments.	Date

MAC
ARCHITECTURAL DESIGN LTD
Moorland House, 123 Moorland Road, Burslem, ST6 1JD.
T:01782 503302 E:admin@mac-arch.co.uk

Client:
Mrs H Turner.

Project:
Proposed Extension & Alterations at 22 Brownhill Road, Brown Edge, Stoke on Trent, Staffordshire ST6 8QY.

Title:
Plans & Elevations.

Status:
Planning.

Paper A1: Drawn: AC Bailey. Date: May. 2019 Ref: 1593-02