
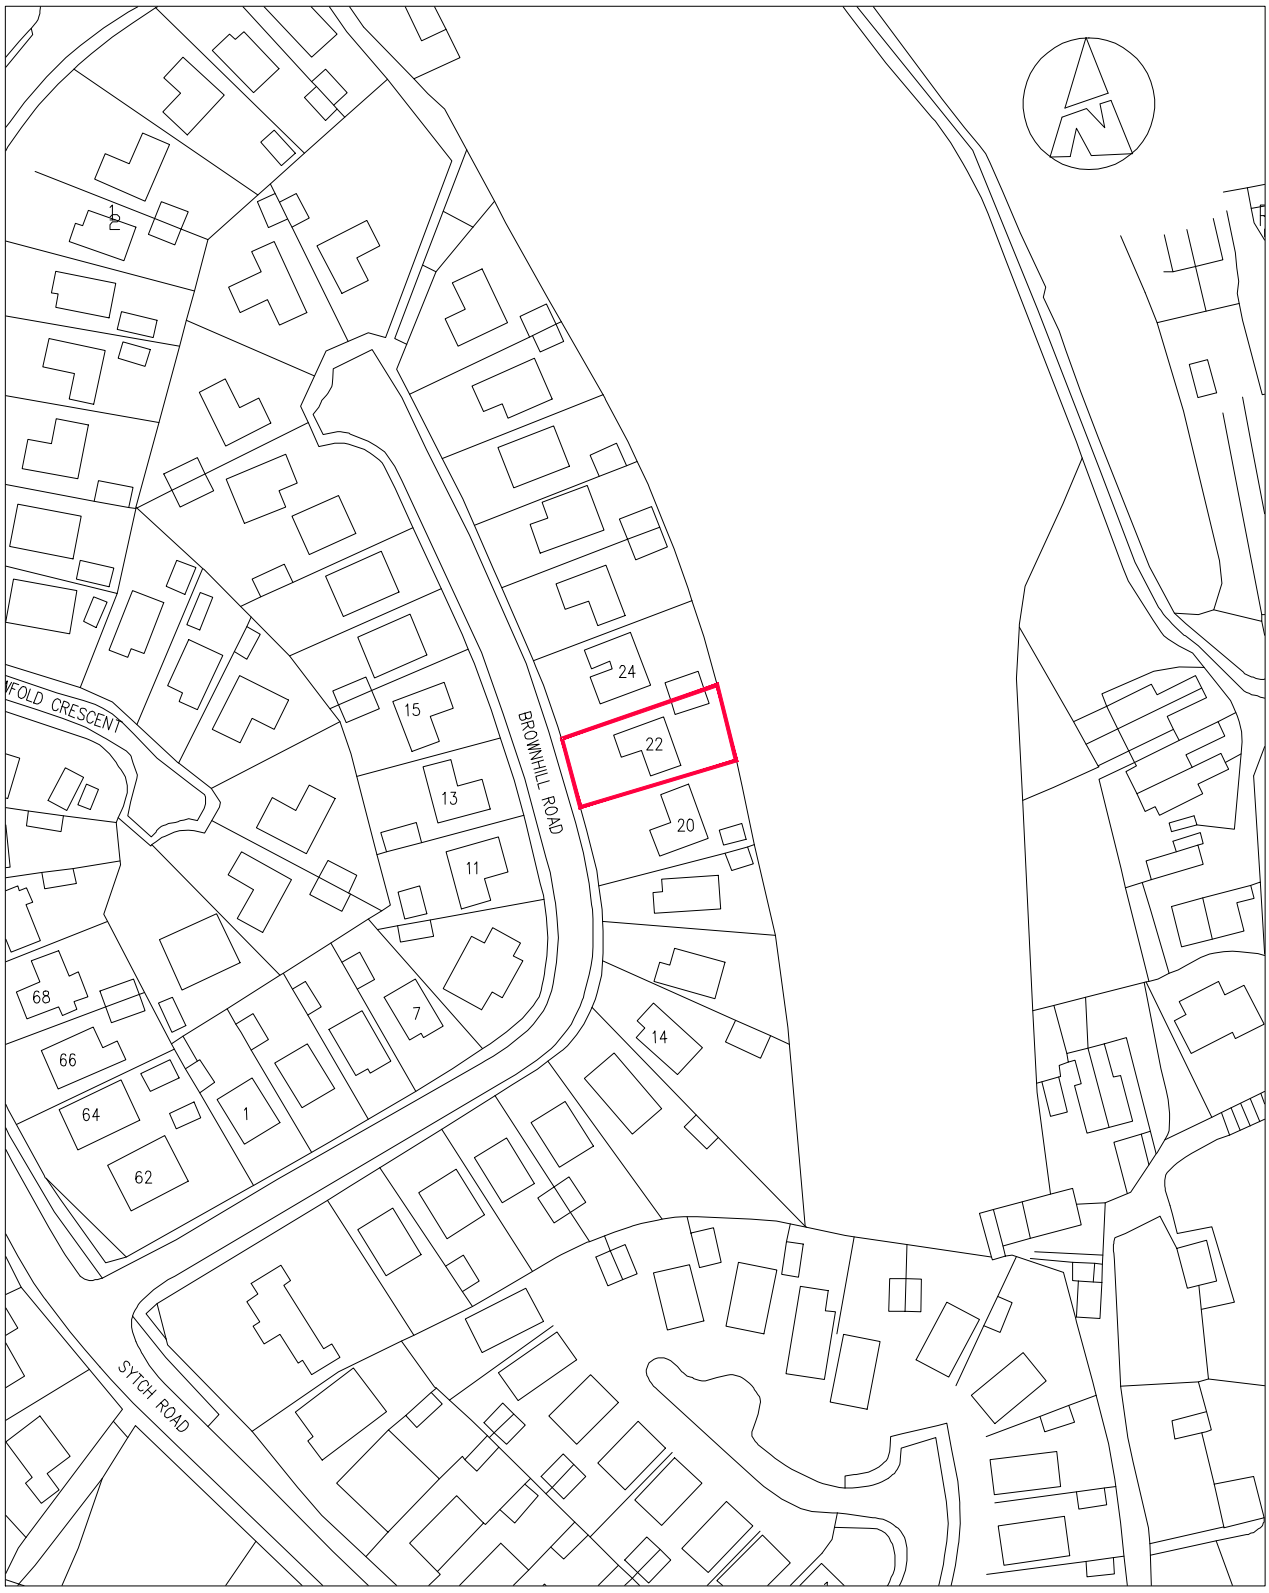


© Crown Copyright 2019
All rights reserved. Licence number 100060932

LOCATION PLAN

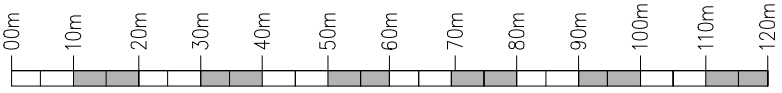

Scale bar 1:1250 @ A4