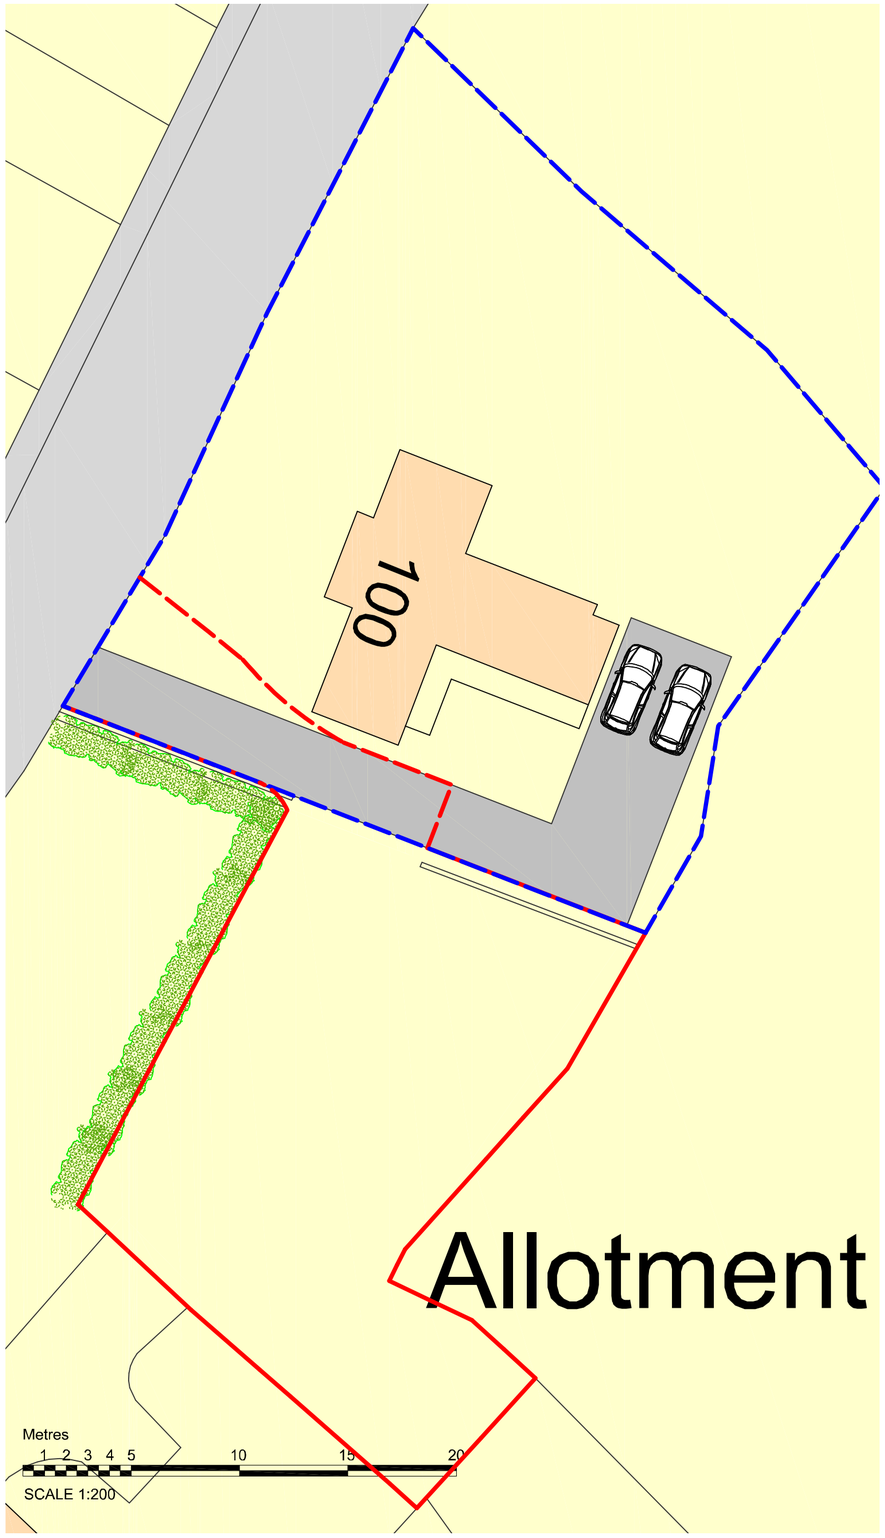

Existing Site @ 1:200

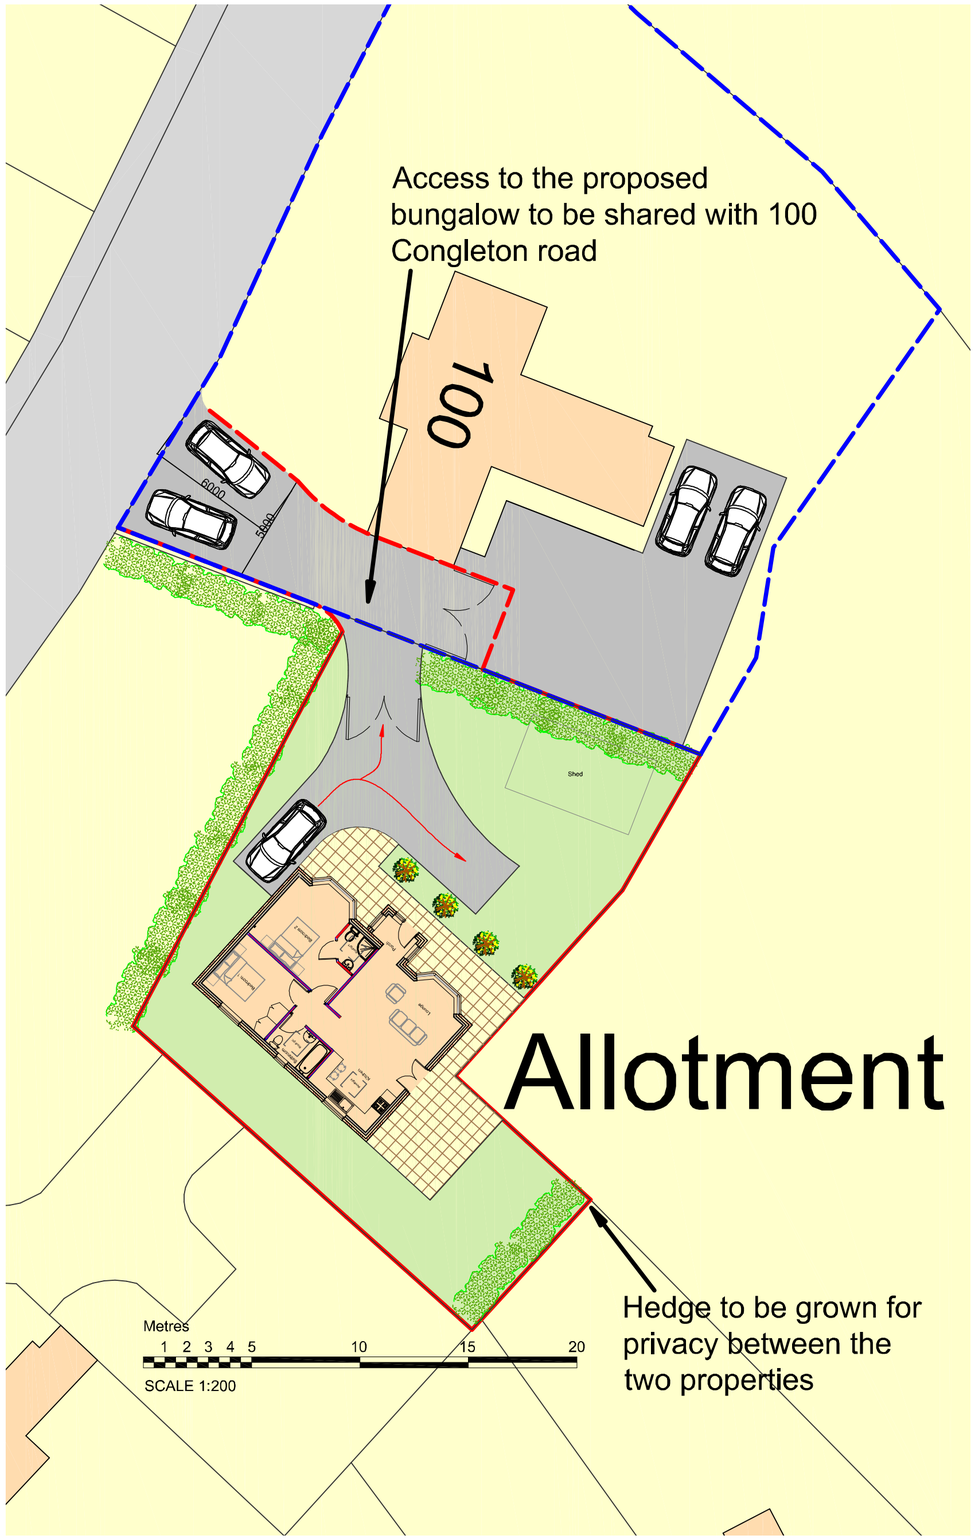

Proposed Site @ 1:200

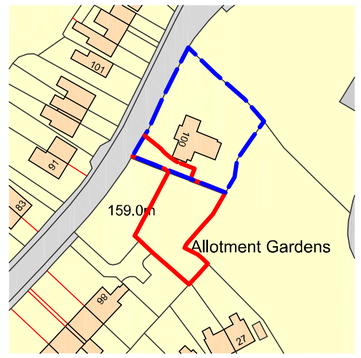

Ordnance Survey, (c) Crown Copyright 2017. All rights reserved. Licence number 100(

Metres
10 20 30 40 50 60 70 80 90 100

SCALE 1:250

Location Plan @ 1:1250

N

DBD Architectural Consultancy Ltd ©2017

1. Copyright is vested with DBD Architectural Consultancy Ltd.

2. All dimensions to be checked on site before proceeding.

3. Contractor to check/adjust dimensions of new work to suit existing conditions.
Do not assume existing structure or details are plumb, square or level.

4. Contractor must notify the architect of any discrepancies before proceeding.

5. All drawings to be read in conjunction with all other consultants drawings and specs.

Rev	Date	Description
A	28.04.17	Amendments made following client comments

DBD Architectural Consultancy

DBD Architectural Consultancy Ltd
50 Broad Street, Leek,
Staffordshire, ST13 5NS
01538 383118
mail@dbdconsultants.co.uk
www.dbdconsultants.co.uk

Client
Mr Ian Hudson
The Grange
100 Congleton Road
ST8 6EG

Project
Proposed development of plot of land to the side of 100 Congleton Road

Title
Site plans

Stage: Planning			
Size: A2		Date: 28.04.17	Job No: 1722-100
Scale: 1=1250 1=200			
Drawing Number: PL 01A			