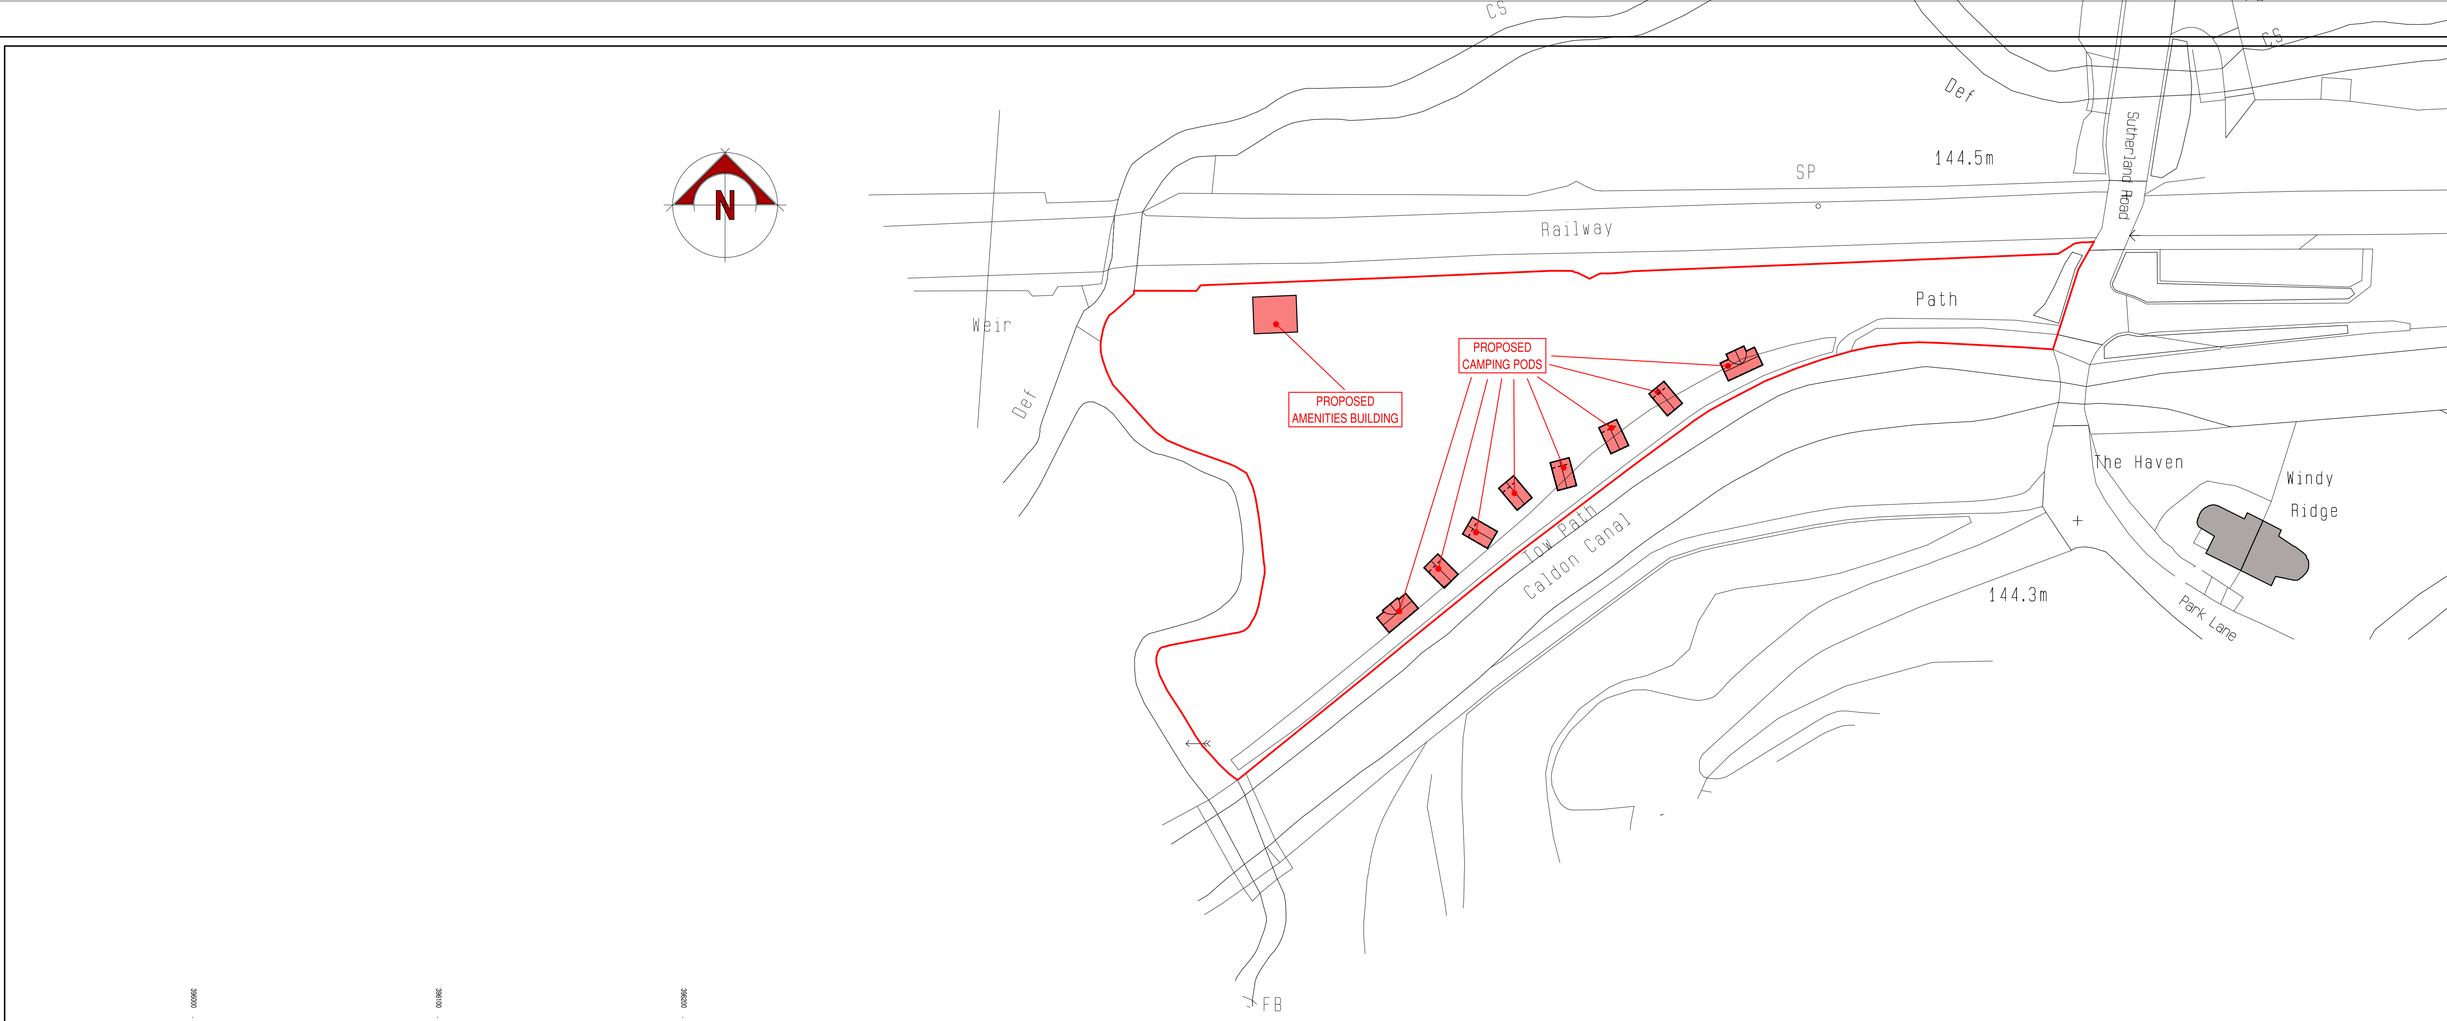

BLOCK PLAN



scale bar @ 1:500

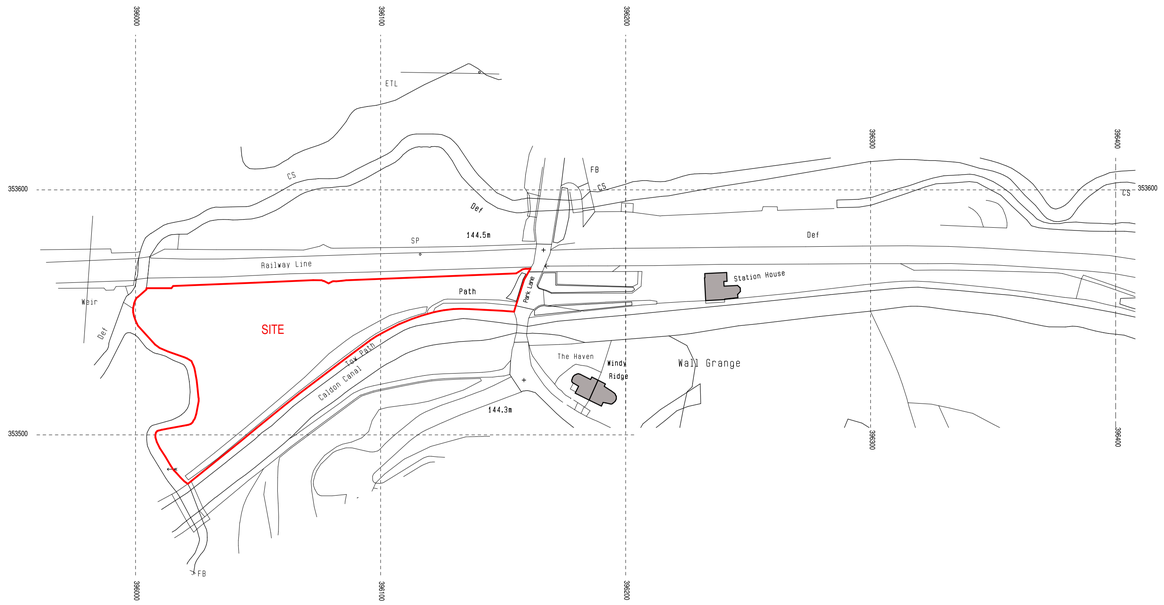

LOCATION PLAN



scale bar @ 1:1250

Serial number: 140332
© Crown copyright and database right 2018
Ordnance Survey licence 100048957

Mr I Salt

PROPOSED CAMPING PODS,
SUTHERLAND ROAD,
LONGSDON,
STAFFORDSHIRE, ST9 9QB.

PLANNING APPLICATION
LOCATION + BLOCK PLAN

Date	Sheet	Scale
MAY 2019	A1	1:1250 +1:500
Dwg No.	Rev.	Drawn
2015-2087-06	-	NAW

A -

SAMMONS Architectural LIMITED
Chartered Institute of Architectural Technologists Registered Practice
10 Cawdry Buildings, Fountain Street, Leek. ST13 6JP
Telephone: 01538 386002
E-mail: info@sammonsltd.co.uk
Web: www.sammonsltd.co.uk

This drawing is copyright.
All dimensions must be checked prior to commencement.