Site Plan. Scale 1:200

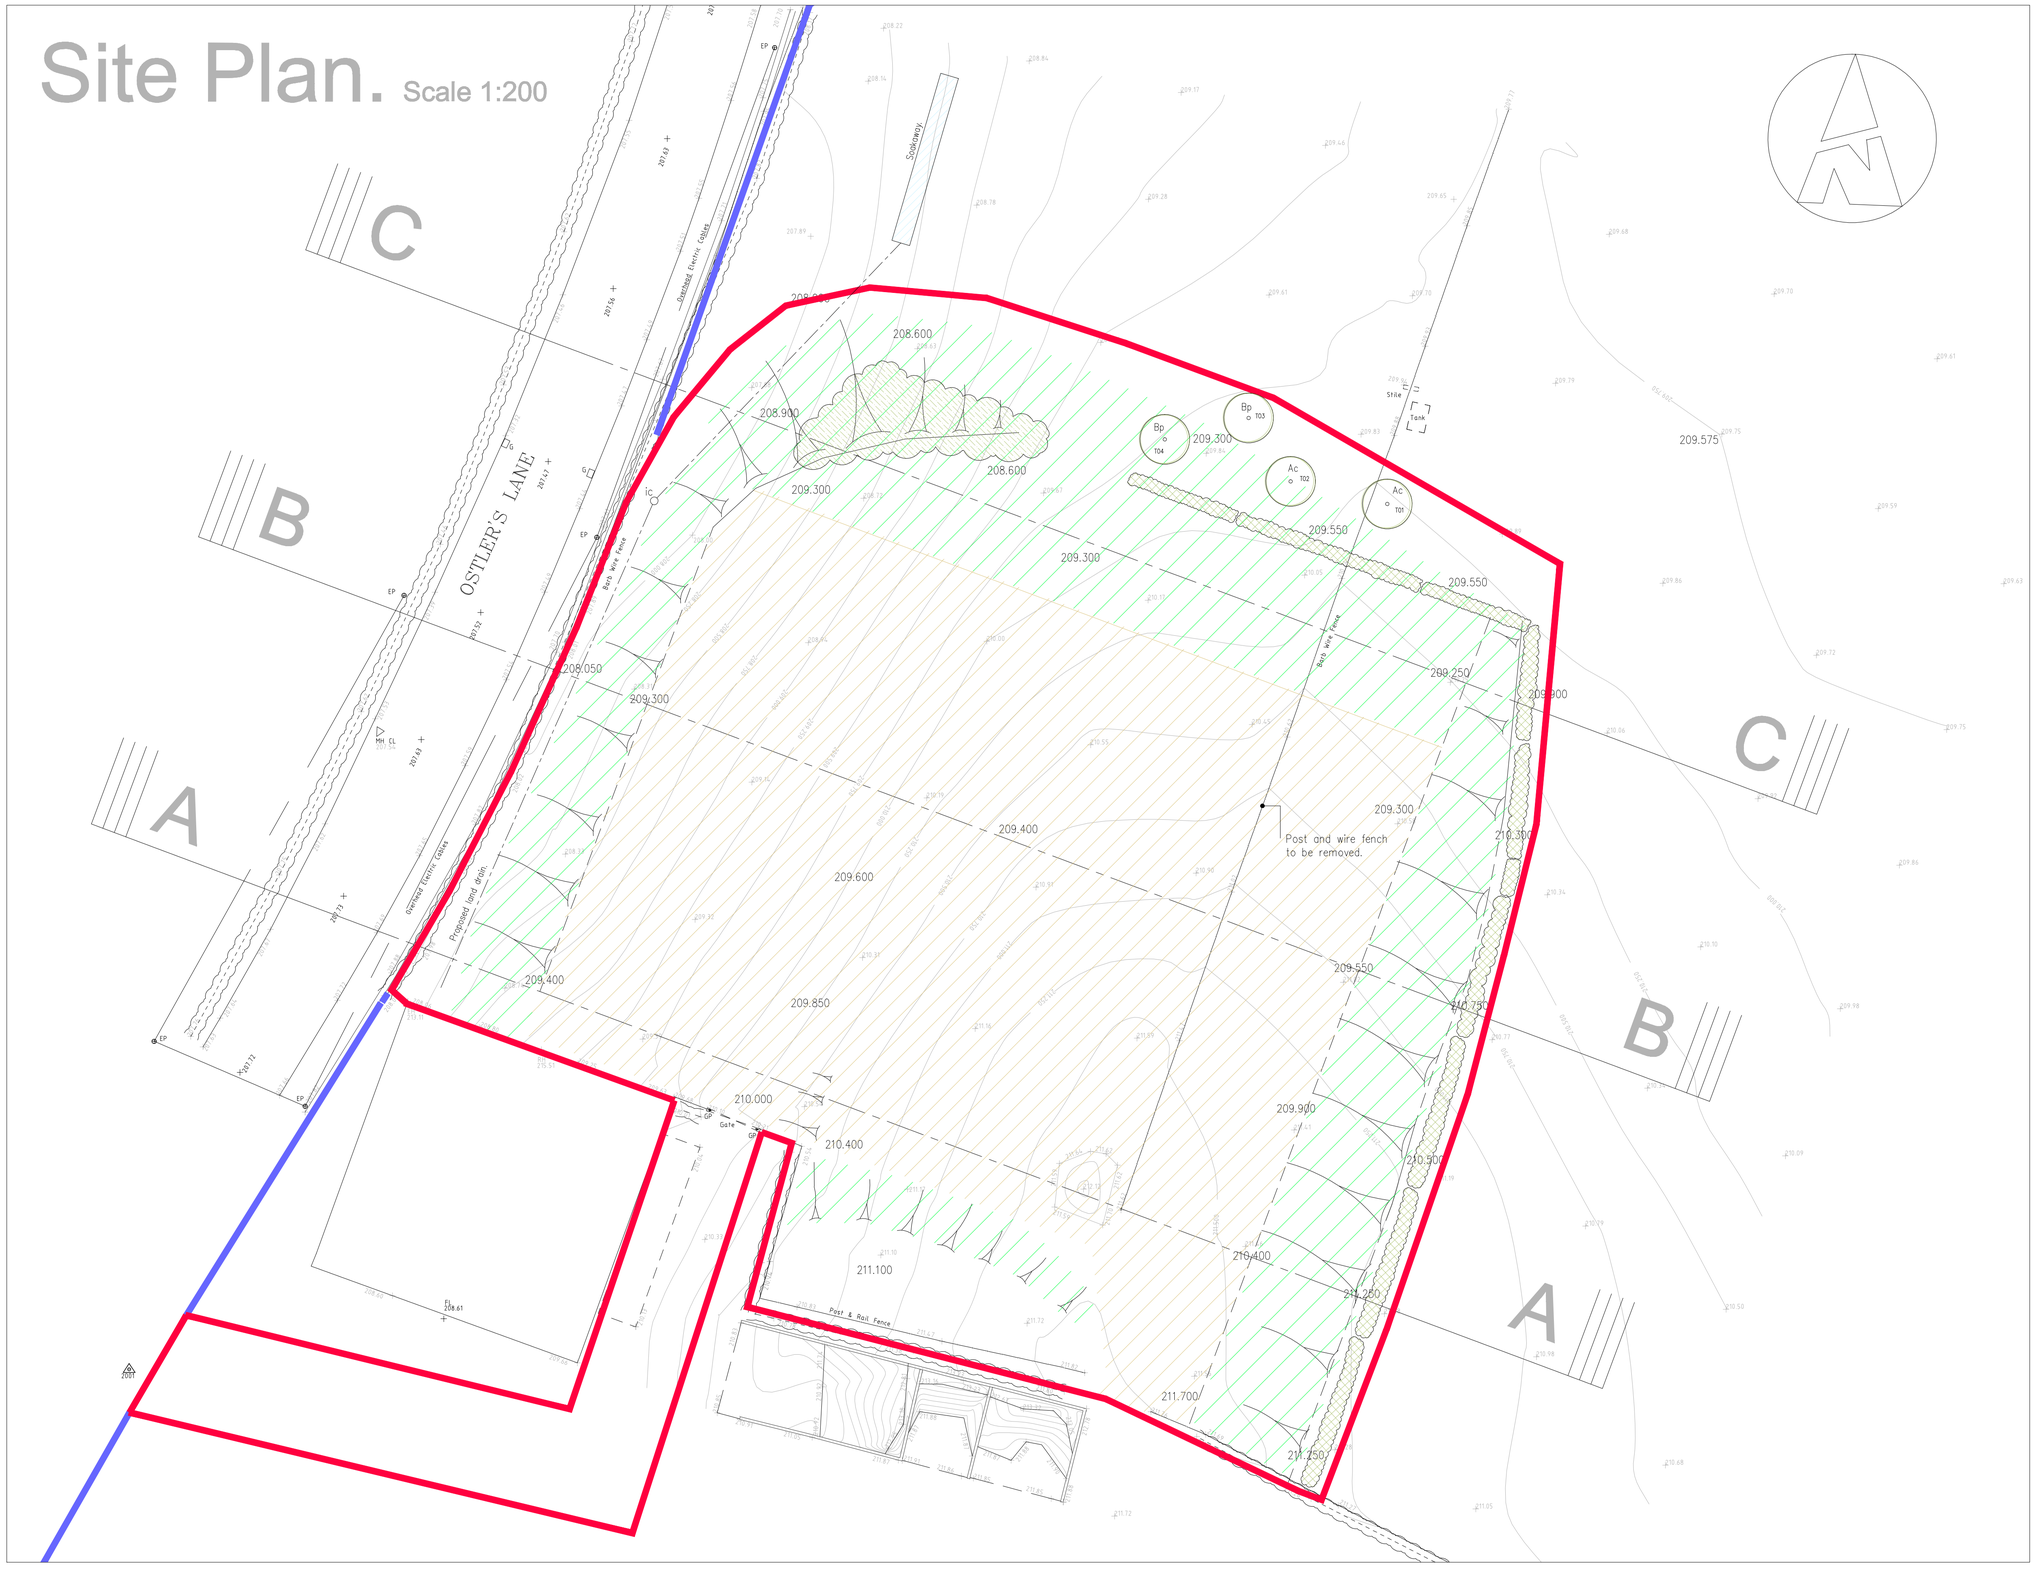

KEY:

GRADED LEVELS:
Area of surrounding levels to be regraded/seeded and made good.

PROPOSED PERMEABLE HARDSTANDING:
Area = 1988 sq M
Min. 75mm Road Planings on existing compacted and rolled sand sub base.

DRAINAGE:
150mm diam. land drain.
Filter trench/soakaway.

209.600 Proposed Levels.
Existing Levels.

TREES TO BE PLANTED:
See Schedule Below.

NEW HEDGE:

SHRUBS:

HEDGE PLANTING:					
	Hawthorn (Crataegus Monogynia)	TW	400–600 HT	270No
	Dog Rose (Rosa Canina)	TW	400–600 HT	18No
	Blackthorn (Prunus Spinosa)	TW	400–600 HT	45No
	Field Maple (Acer Campestre)	TW	400–600 HT	36No
	Bird Cherry (Prunus Padus)	TW	400–600 HT	18No
	Hazel (Corylus Avellana)	TW	400–600 HT	36No

Native hedge mix transplants/whips, planted at 300–500mm cts in staggerd double rows 500mm apart. 5 plants per lm. All protected with 600mm spiral rabbit guards.

GRASS:		
	Standard amenity lawn seed mix	50g/sqM
	Wildflower meadow mix seed.	5g/sqM

TREE PLANTING:					
Ac	Acer campestre	RB	STD	1No	T01 T02
Bp	Betula pendula	RB	STD	2No	T03 T04

All trees are to be standard with min. 8cm girth measured 1m above ground level and min. height of 2.5m, rootballed.
All trees are to be single staked, tied and protected with 600mm spiral rabbit guards.

SHRUB PLANTING:				
Ns	Corylus Avellana	CG	3L	45No
	Crataegus Monogyna	CG	3L	45No
	Ilex Aquifolium	CG	3L	45No
	Prunus Spinosa	CG	3L	45No
	Rosa Canina	CG	3L	45No
	Sambucus Nigra	CG	3L	45No
	Viburnum Opulus	CG	3L	45No

Native mix Shrubs to be Planted in like species groups of 3 to 7 plants per 1sq.m.

0.0m 2.0m 4.0m 6.0m 8.0m 10.0m 12.0m 14.0m 16.0m 18.0m 20.0m
Scale bar @ 1:200

Rev.	Drawn	Comments.	Date

MAC
ARCHITECTURAL DESIGN LTD
Moorland House, 123 Moorland Road, Burslem, ST6 1JD.
T:01782 503302 E:admin@mac-arch.co.uk

Client:
Mr K. Carr.

Project:
Proposed hardstanding yard area at Heath House Farm, Ostlers Lane, Cheddleton, Nr Leek. Staffordshire, ST13 7DQ.

Title:
Survey as Existing.

Status:
Planning.

Paper A1: Drawn: AC Bailey. Date: Jan. 2019 Ref: 1601-02