SITE: 103 Armshead Road, Werrington, Stoke-on-Trent, Staffordshire. ST9 0EJ.	MJC/19/21/4 DRAWING NO.	May 19 DATE.
TITLE: Single Storey Rear Extension & Two Storey Side Extension - Block Plan.	1:500 SCALE AT A4.	REVISION.

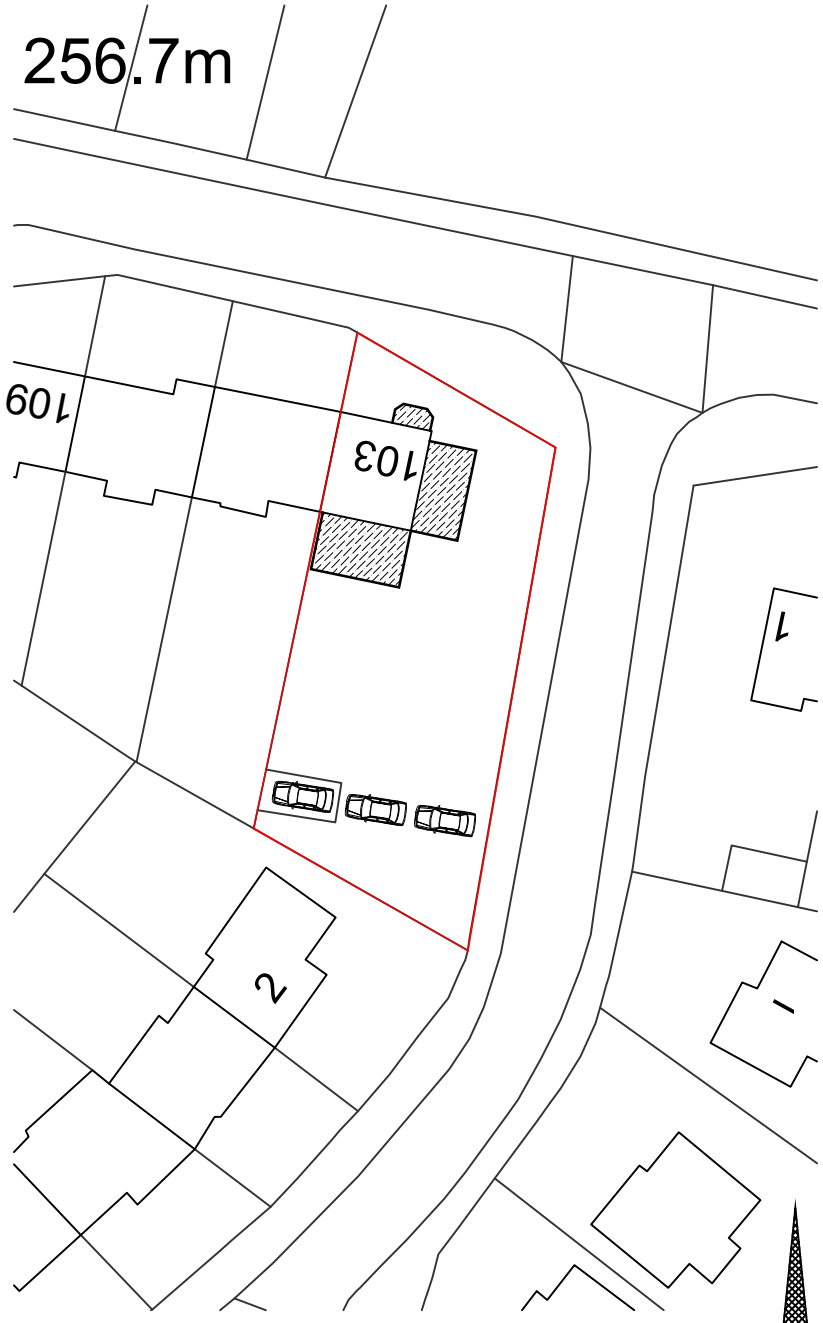

Block Plan 1:500

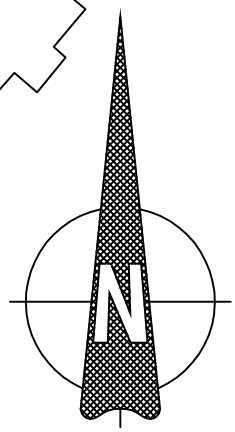

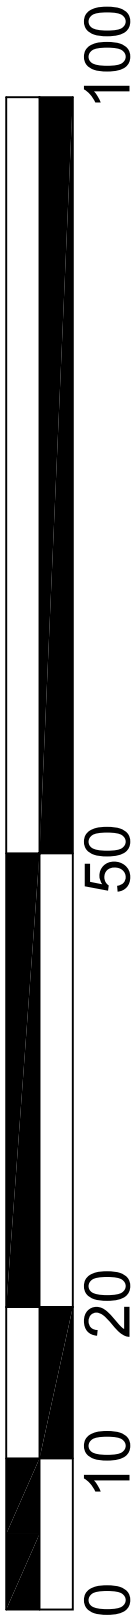

SCALE BAR 1:500