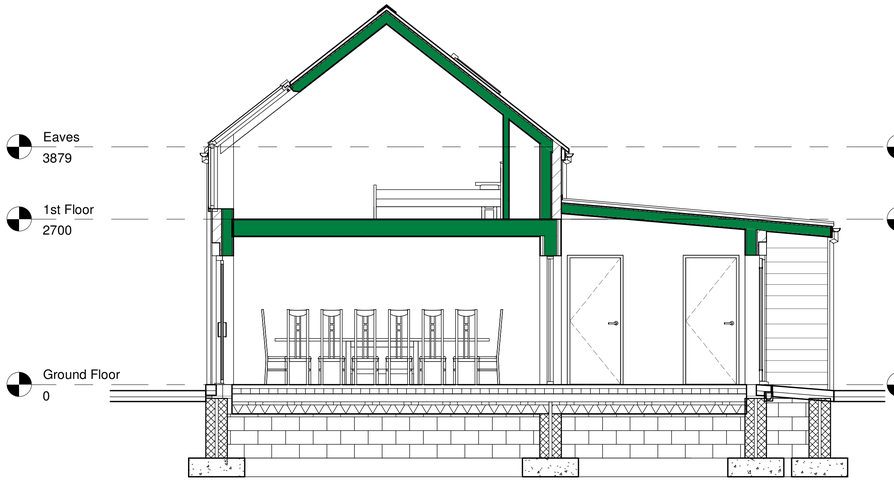

Typical Section AA
1 : 50



Typical Section BB
1 : 50

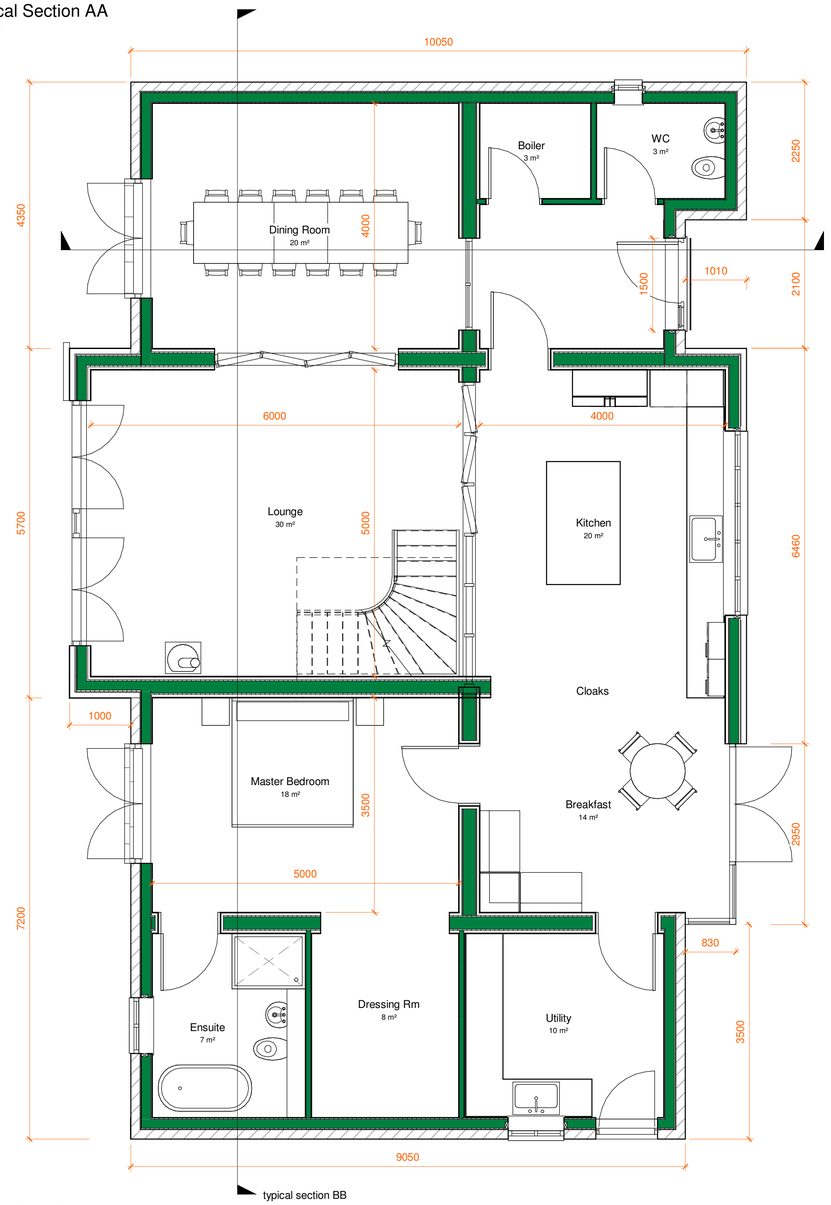

typical section AA

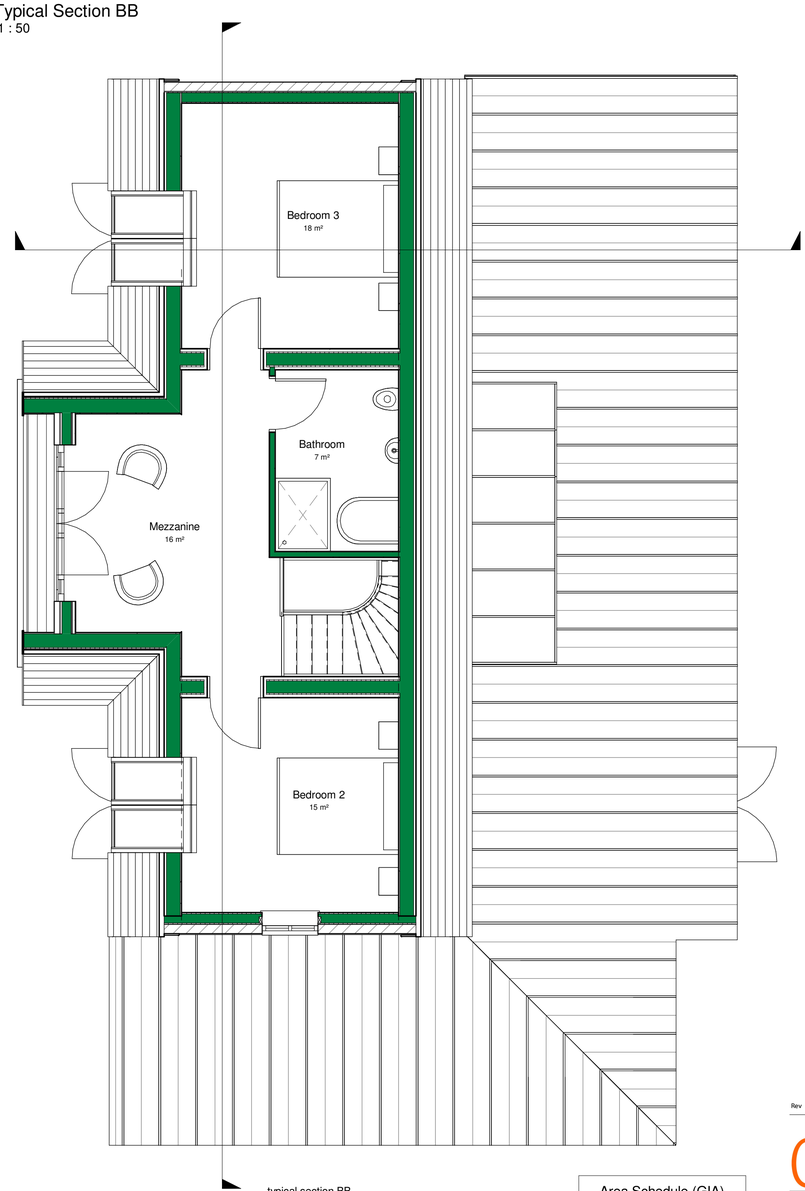

North

Ground Floor Plans
1 : 50

0m 5m 10m

1st Floor
1 : 50

Area Schedule (GIA)	
Level	Area
Ground Floor	154 m²
1st Floor	49 m²
Total: 2	203 m²

Rev	Date	Drawn	Description

ctd architects

Clerk Bank House
Clerk Bank
LEEK
Staffordshire
ST13 5HE

t : 01538 373477 e : info@ctdarchitects.co.uk
f : 01538 386503 w : www.ctdarchitects.co.uk

ctd architects © 2019
- This drawing is copyright.
- All dimensions to be checked on site before proceeding.
- Contractor must notify the architect of any discrepancies before proceeding.
- Contractor to check/adjust dimensions of new work to suit existing conditions. Do not assume existing structure or details are plumb, square or level.
- All drawings to be read in conjunction with all other consultants drawings and specs.

Client: Mr and Mrs Rhodes

Project: Trent Head Farm, Bidduph Moor

Title: Building A Plans and Sections

Scale: 1 : 50 | Size: A1 | Drawn: ED | Chk'd: PR | Date: 10/04/19

Status: PLANNING

Job No: 1833 | Drawing No: A103 | Rev.