This drawing is copyright and should not be reproduced without permission.
The contractor is responsible for checking dimensions and levels and drainage inverts prior to commencing works - any discrepancy to be verified before proceeding.-figured dimensions only to be worked to: All work to be carried out in accordance with the current Building Regulations, British Standards/Codes of practice and statutory authority bye -laws and recommendations.

Revision	Comments	Date

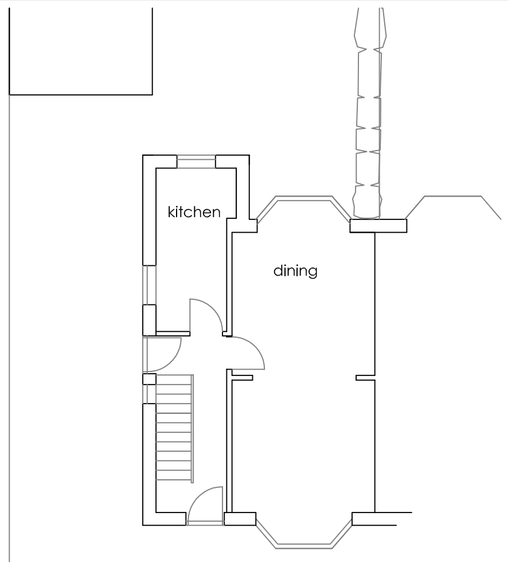

existing ground floor plan

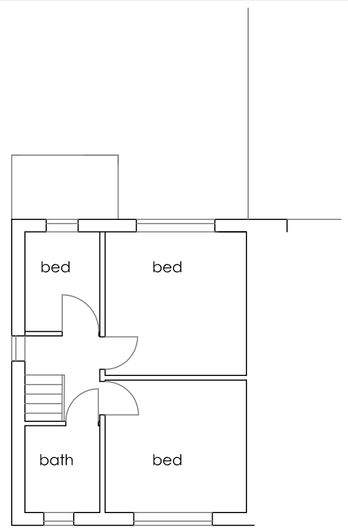

existing first floor plan

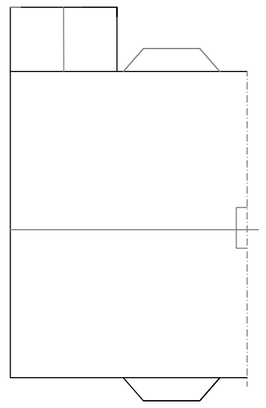

existing roof plan



existing side elevation

existing rear elevation

existing side elevation

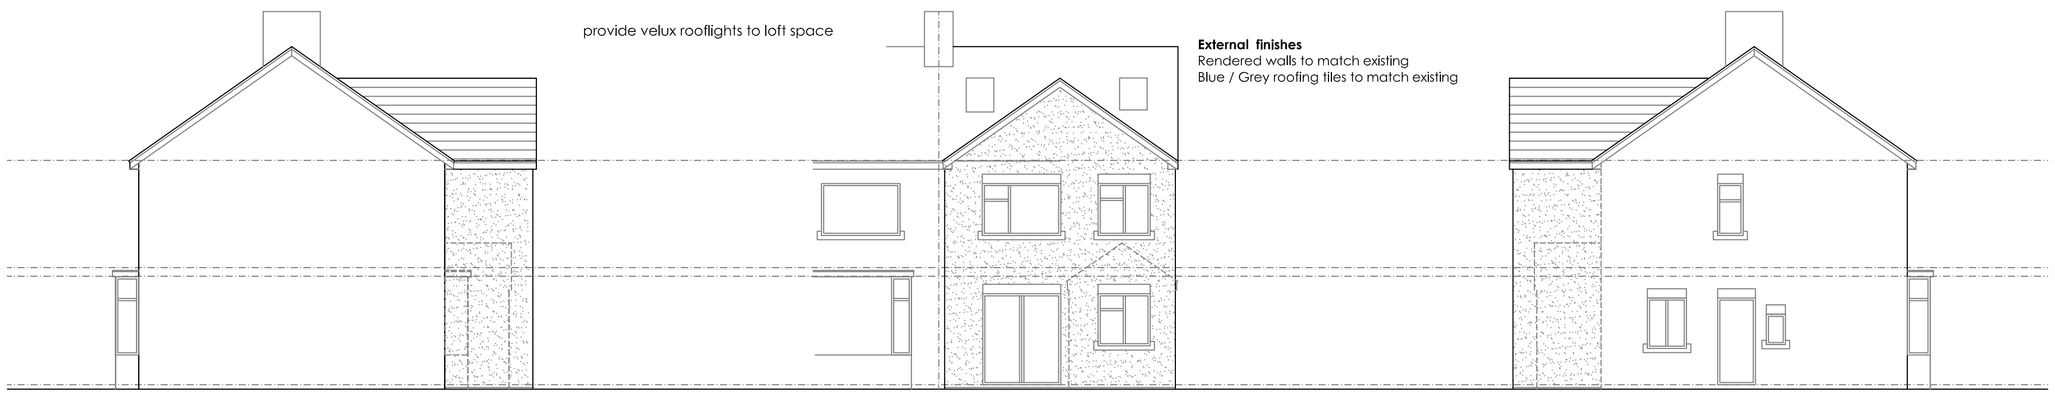

proposed side elevation

proposed rear elevation

proposed side elevation

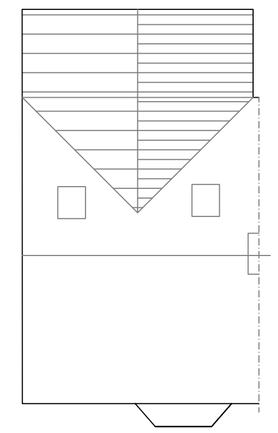

proposed roof plan

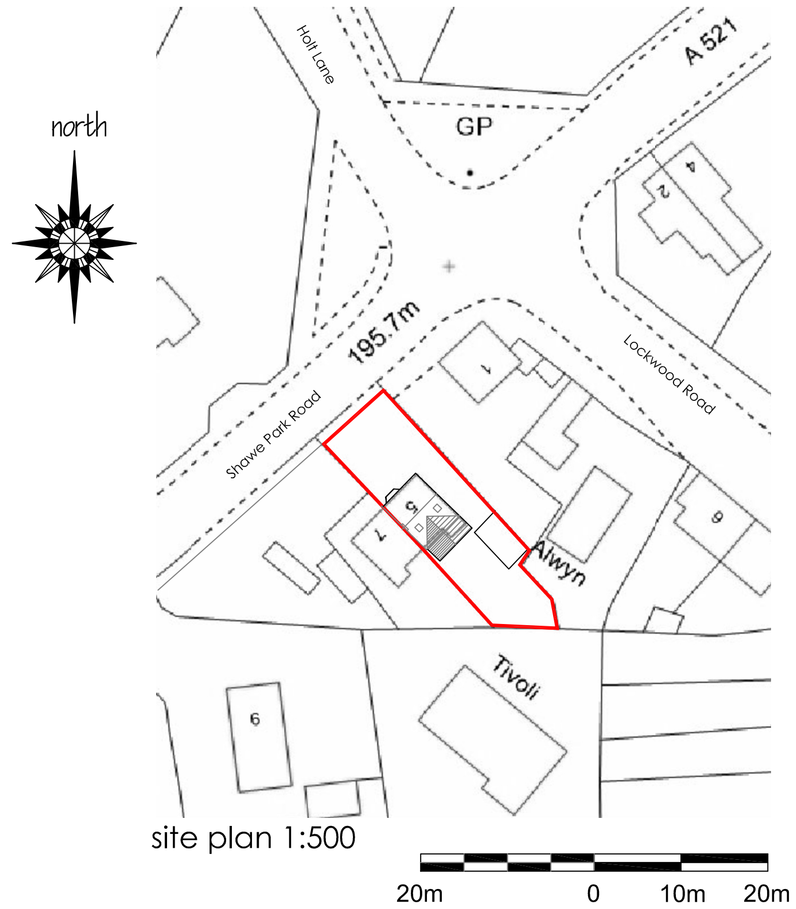

site plan 1:500

20m 0 10m 20m

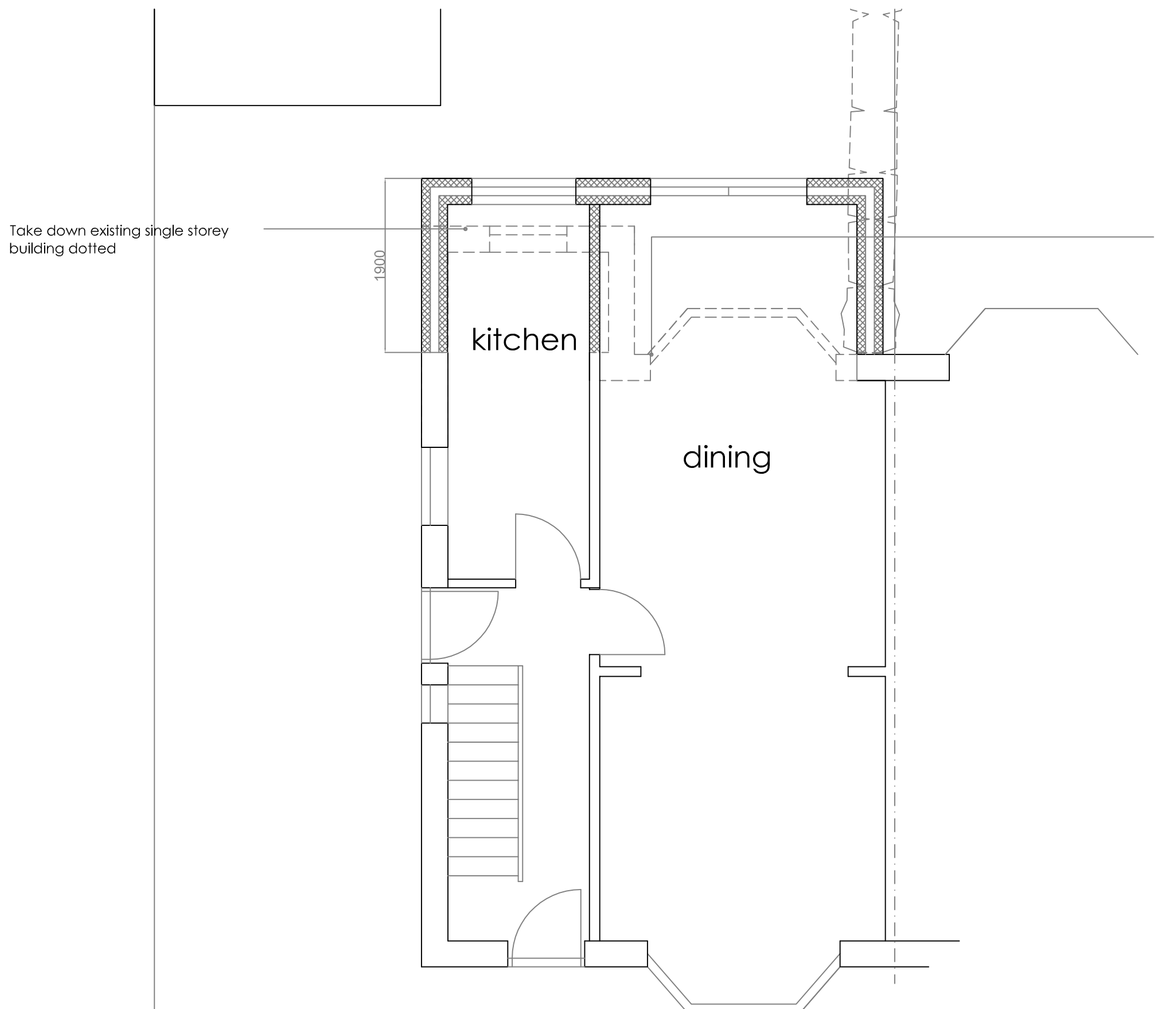

proposed ground floor plan

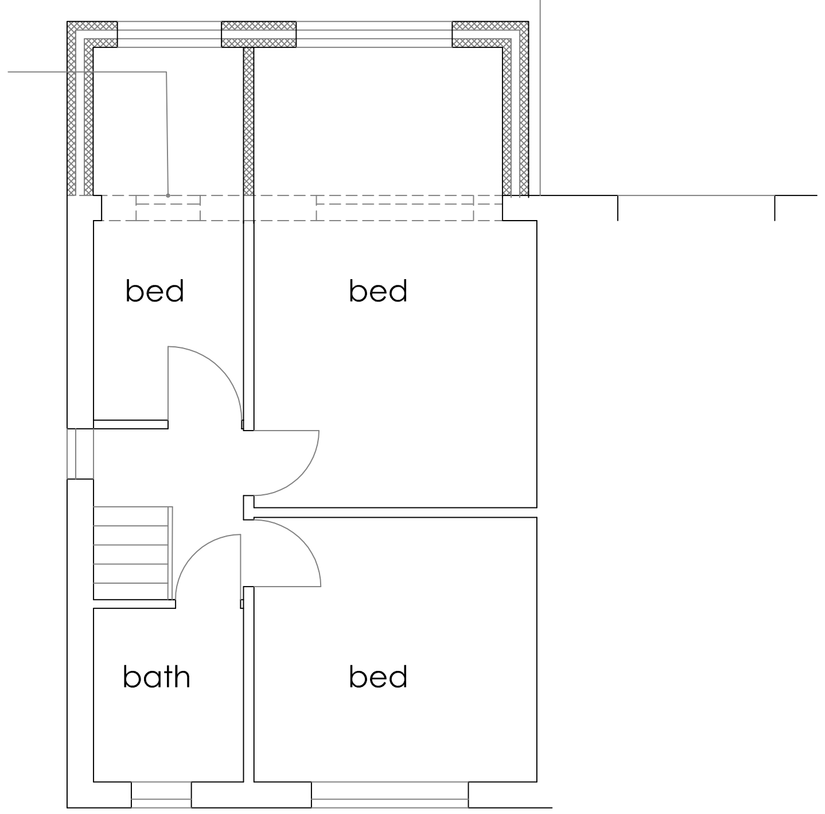

proposed first floor plan

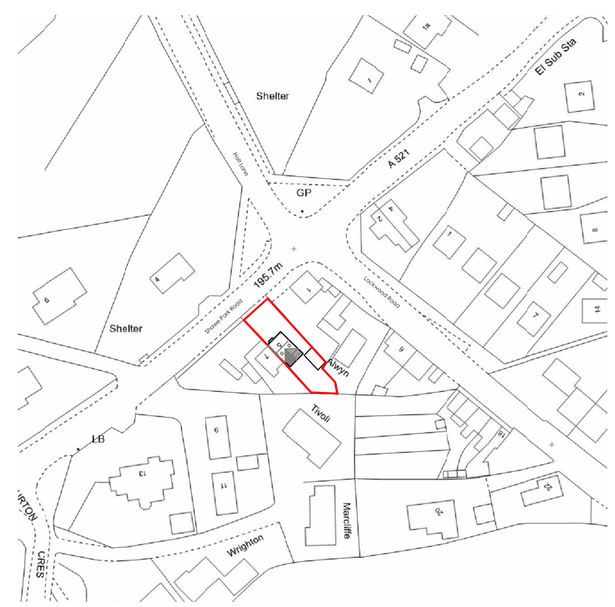

location plan 1:1250 20m 0 10m 20m

Robert Berry MCIAT
Architectural services
10 Truro Close, Congleton, Cheshire, CW12 3BD
t : 01260 279098 m : 07790 179093 e: robert.berry10@yahoo.co.uk

Client
Mr P Salt.

Project
Proposed extension at
5 Shawe Park Road, Kingsley Holt,
Stoke On Trent ST10 2BD

Title
Scheme layout plan

Scale @A1 1:50 1:100

Date April 2019

Drg no 1902 /02 Rev