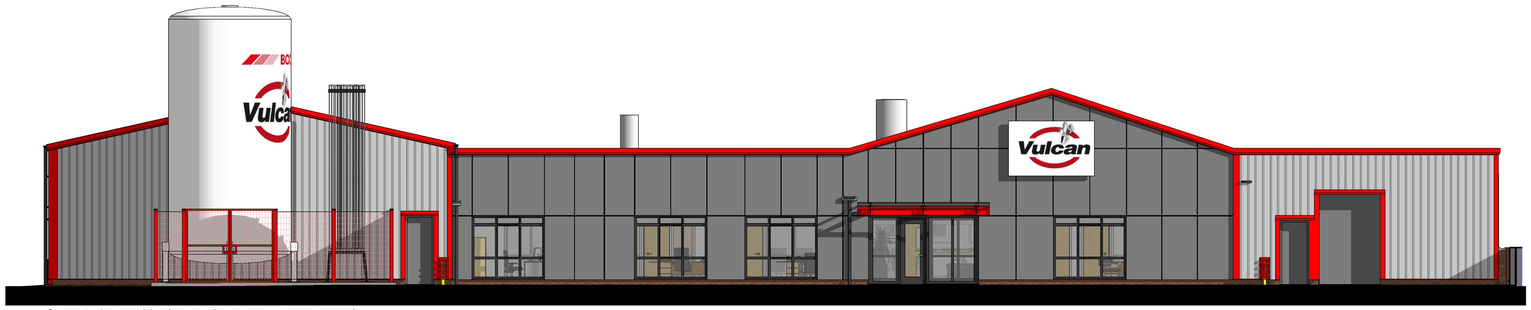

front (north)elevation as proposed



front (north)elevation as existing

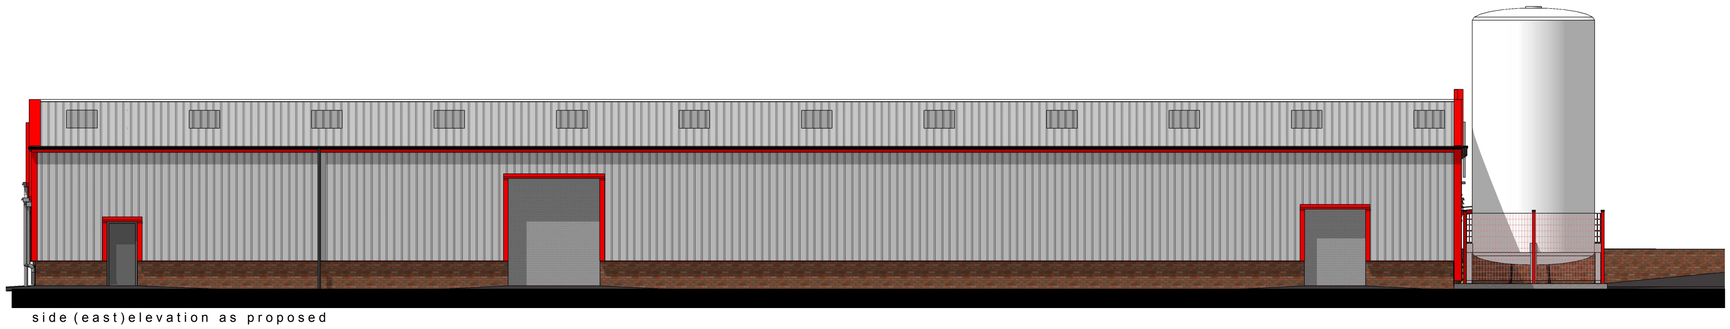

side (east)elevation as proposed

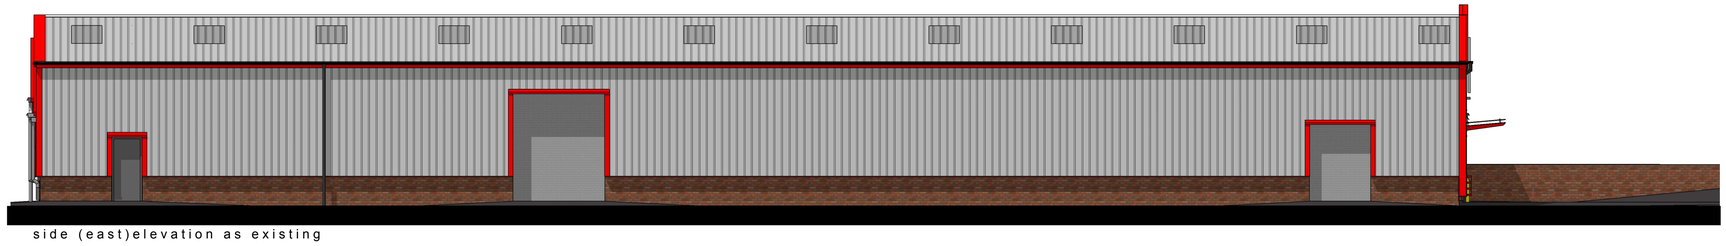

side (east)elevation as existing



front perspective view from site entrance



elevated perspective view

10 m

scale

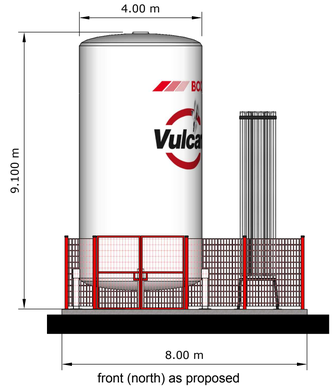

front (north) as proposed

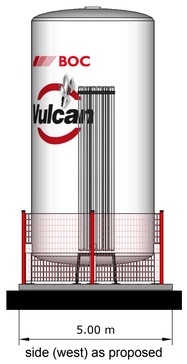

side (west) as proposed

side (east) as proposed



perspective view from car park/yard



compound fencing detail

Rev	Date	Drawn	Description

ctd architects

Clerk Bank House
Clerk Bank
LEEK
Staffordshire
ST13 5HE
t : 01538 373477
f : 01538 386503
e : info@ctdarchitects.co.uk
w : www.ctdarchitects.co.uk

ctd architects © 2019
• This drawing is copyright.
• All dimensions to be checked on site before proceeding.
• Contractor must notify the architect of any discrepancies before proceeding.
• Contractor to check/adjust dimensions of new work to suit existing conditions. Do not assume existing structure or details are plumb, square or level.
• All drawings to be read in conjunction with all other consultants drawings and specs.

Client: Vulcan Refactories Ltd

Project: Proposed Nitrogen Storage Tank and compound installation at: Brookhouses Industrial Estate Cheadle, Staffordshire, ST10 1PN.

Title: Elevations: as existing and proposed

Scale	Size	Drawn	Ch'd	Date
1:100	A1	ST		15/05/19

Status: PLANNING

Job No.	Drawing No.	Rev.
1925	AL 03	