
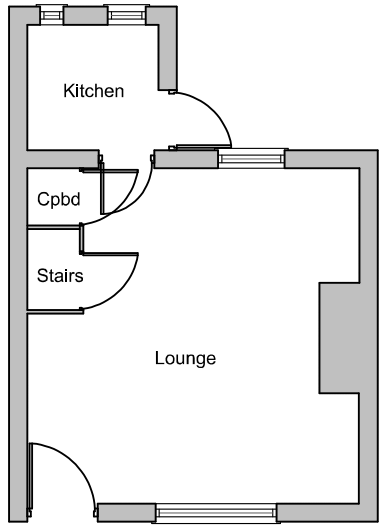


Ground Floor Plan


Metres

1 2 3 4 5 10


SCALE 1:100

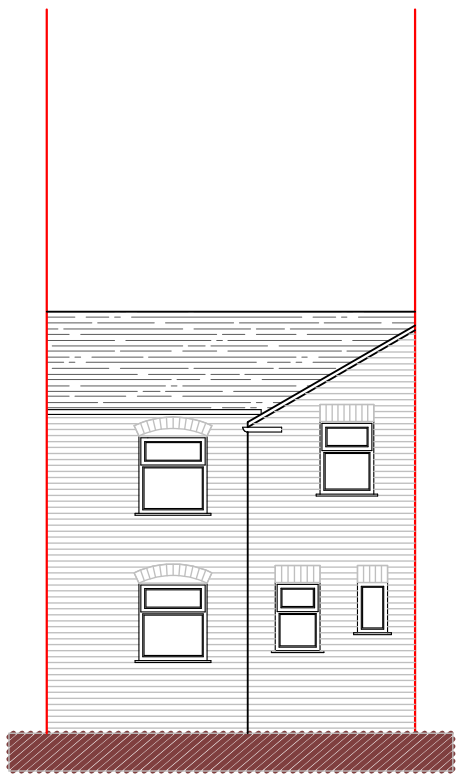

Rear Elevation

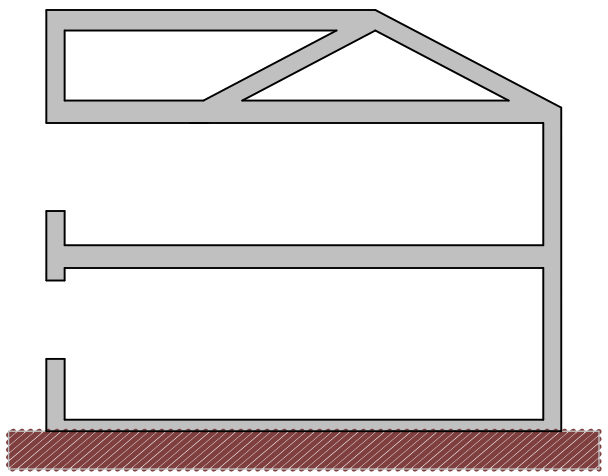

Side (East) Elevation

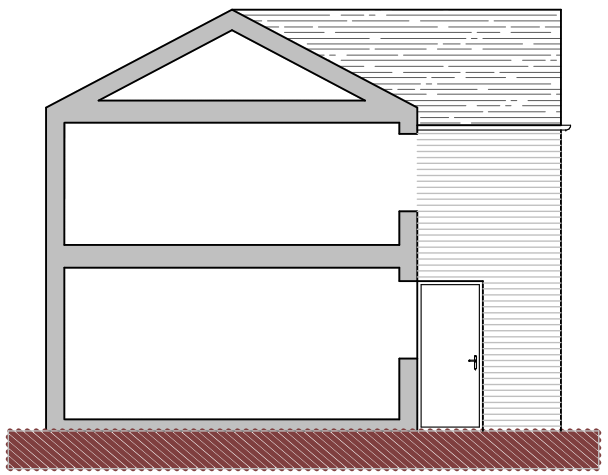

Side (West) Elevation

DBD Architectural Consultancy Ltd ©2019

1. Copyright is vested with DBD Architectural Consultancy Ltd.

2. All dimensions to be checked on site before proceeding.

3. Contractor to check/adjust dimensions of new work to suit existing conditions.
Do not assume existing structure or details are plumb, square or level.

4. Contractor must notify the architect of any discrepancies before proceeding.

5. All drawings to be read in conjunction with all other consultants drawings and specs.

Rev	Date	Description

DBD Architectural Consultancy

DBD Architectural Consultancy Ltd
50 Broad Street, Leek,
Staffordshire, ST13 5NS
01538 383118
mail@dbdconsultants.co.uk
www.dbdconsultants.co.uk

Mike Howson
10 Overton Bank
Leek
ST13 5ES
Client

Single Storey Rear Extension
Project

Title
Plans as Existing

Stage: Planning
Size: A3
Scale: 1:100
Date: 08.05.19
Job No: 1922
Drawing Number: PL 02

Initial draft scheme for comments