
SCALE 1:100 @ A1

SCALE 1:50 @ A1




Existing Rear Elevation

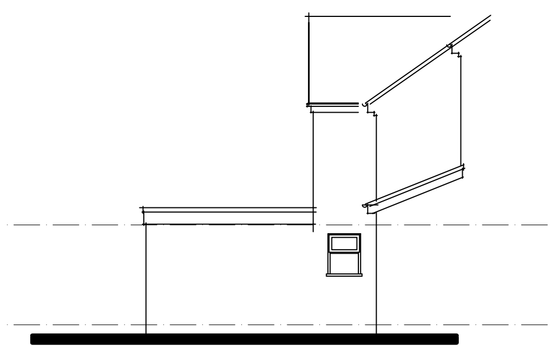


Existing Side Elevation




Proposed Rear Elevation

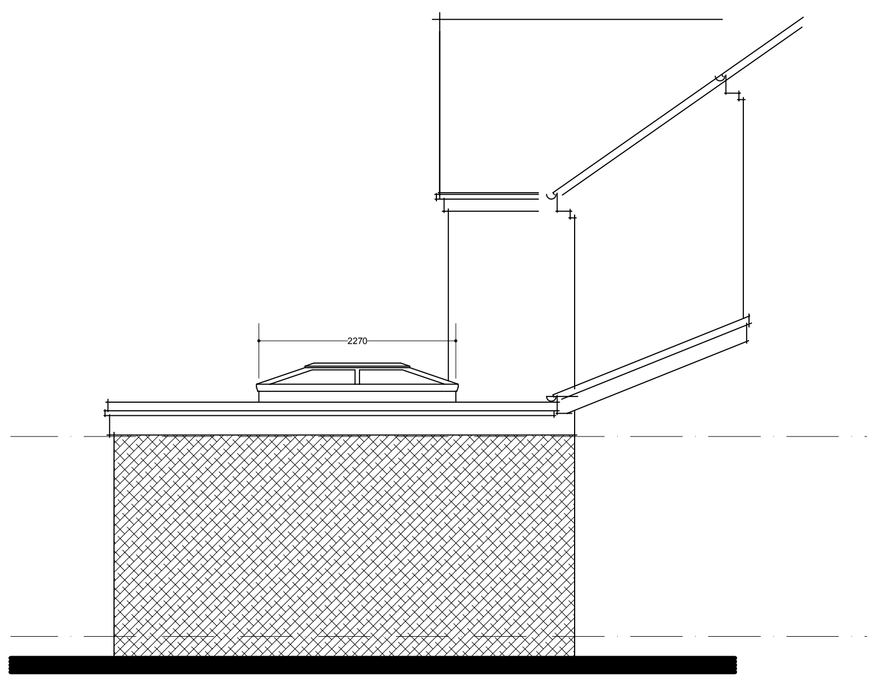


Proposed Side Elevation

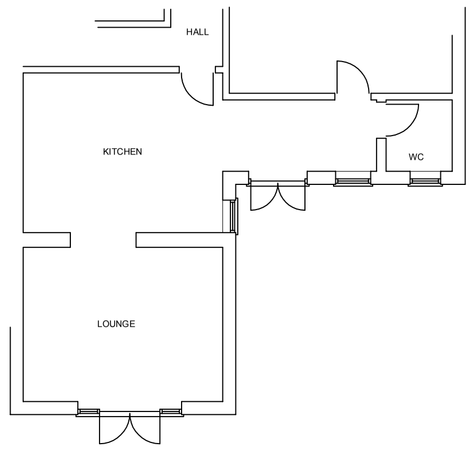

Existing Ground Floor Plan

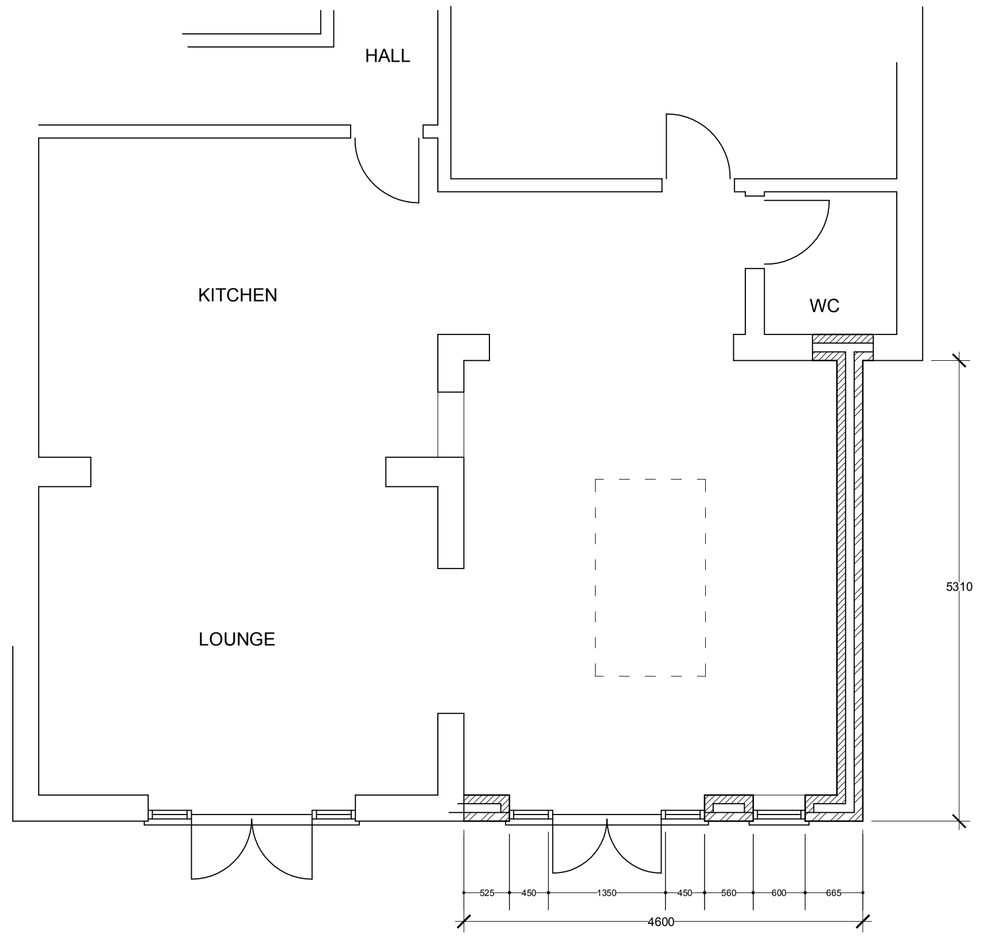

Proposed Ground Floor Plan

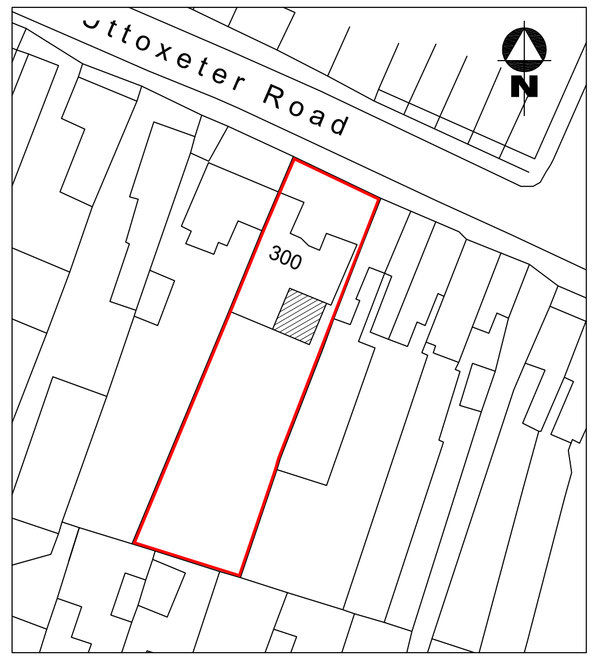

Site Plan (scale 1:500)

Ordnance Survey © Crown Copyright 2018
All rights reserved. Licence number: 100059991

Project:
Rear Single Storey Extensions, at:
300 Uttoxeter Road, Blythe bridge,
Stoke on Trent, Staffs.

Title:
General Arrangement:
Existing and Proposed Floor Plans & Elevations.

Client:
Ms T. Kay,
300 Uttoxeter Road, Blythe bridge,
Stoke on Trent, Staffs.

Date:	Scale:	Drawing No.	Rev
May 2019	1:50, 1:100, 1:500 & 1:1250 @ A1	1301/A1/01	