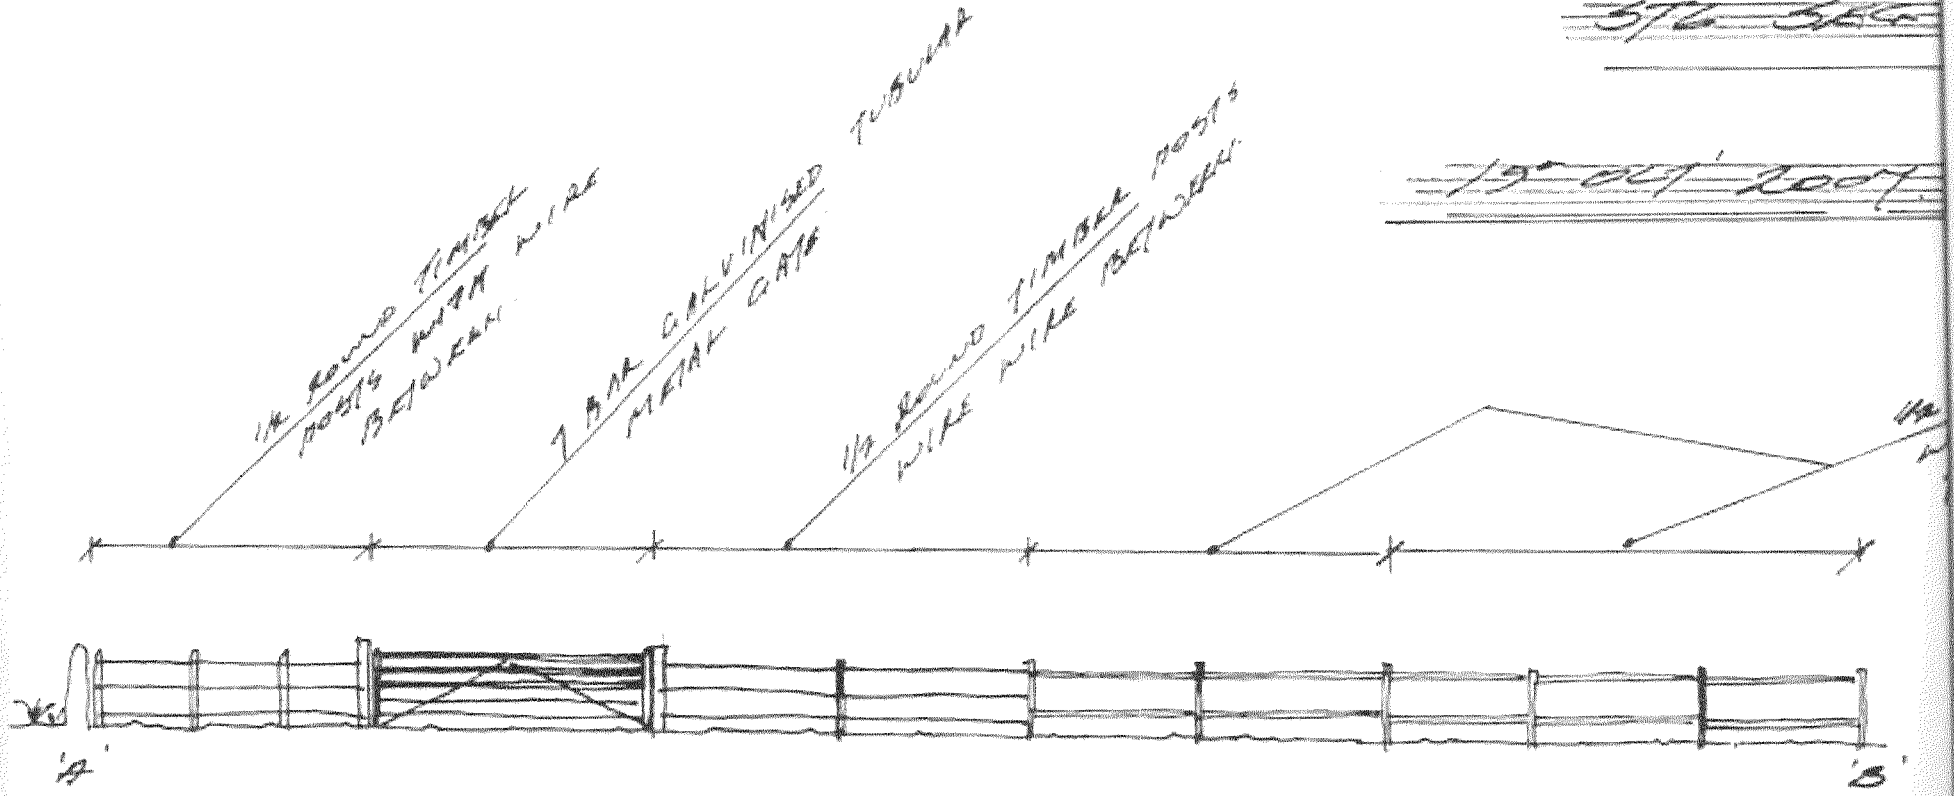

EXISTING FENCE DETAIL BETWEEN 'A' & 'B'

ENCLOSING PARKING AREA FROM FIELD

SCALE 1:100.

ADDITIONAL INFORMATION AS REQUESTED.

JULY 2008.