

Ordnance Survey Copyright Licence

This plan has been reproduced from Ordnance Survey Map information with the permission of HM Stationery Office.

Harrison Wood is licenced to reproduce Ordnance Survey Copyright material under Licence No 100006611

BLOCK PLAN SCALE 1 : 500

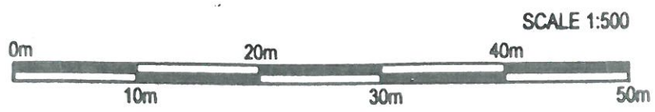

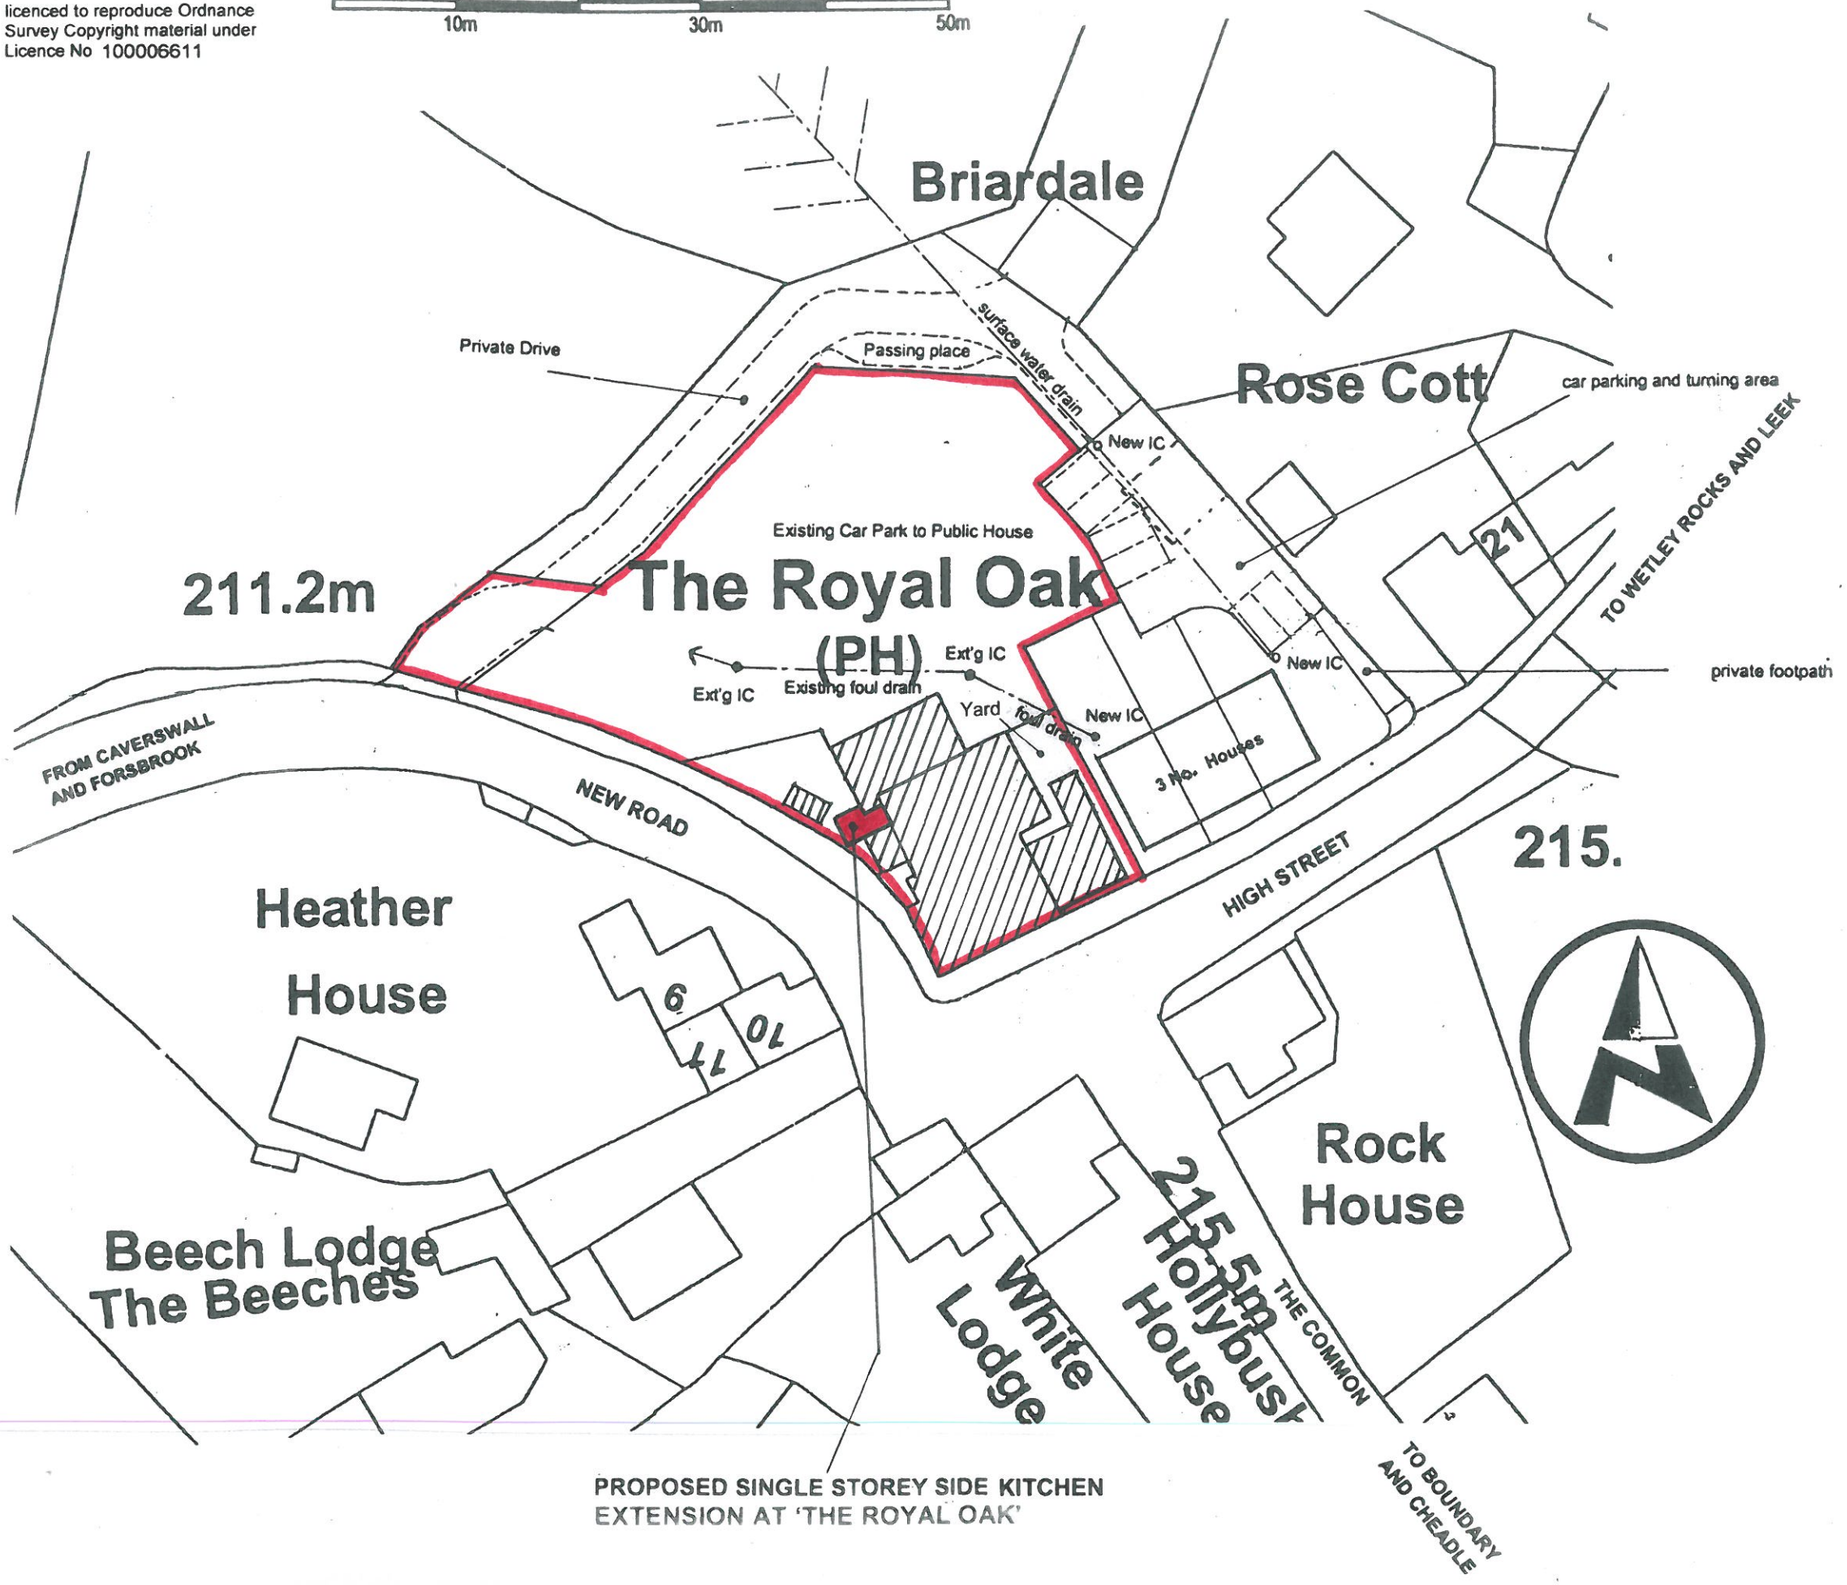

PROPOSED SINGLE STOREY SIDE KITCHEN EXTENSION AT 'THE ROYAL OAK'

PROPOSED SINGLE STOREY SIDE ELEVATION KITCHEN EXTENSION + ASSOCIATED ALTERATIONS.

SCALE OF DRAWING 1 : 500 AT A3

PROPOSED BLOCK PLAN LAYOUT

HARRISON WOOD CONSULTANCY LTD

ARCHITECTURAL AND ASSOCIATED CONSULTANCY SERVICES

UNIT 3, STUDIO 2, SILVERDALE ENTERPRISE CENTRE, KENTS LANE, SILVERDALE, NEWCASTLE-UNDER-LYME, STAFFS, ST5 6SR.

TELE :- 01782-711144 OR 07970-308358

THE ROYAL OAK (PH), HIGH STREET, DILHORNE, STAFFS, ST10 2 PE . FOR MR. M. CUNNINGHAM.

HWA 1614 / 003