Rev	By	Desc	Date
-	-	-	-

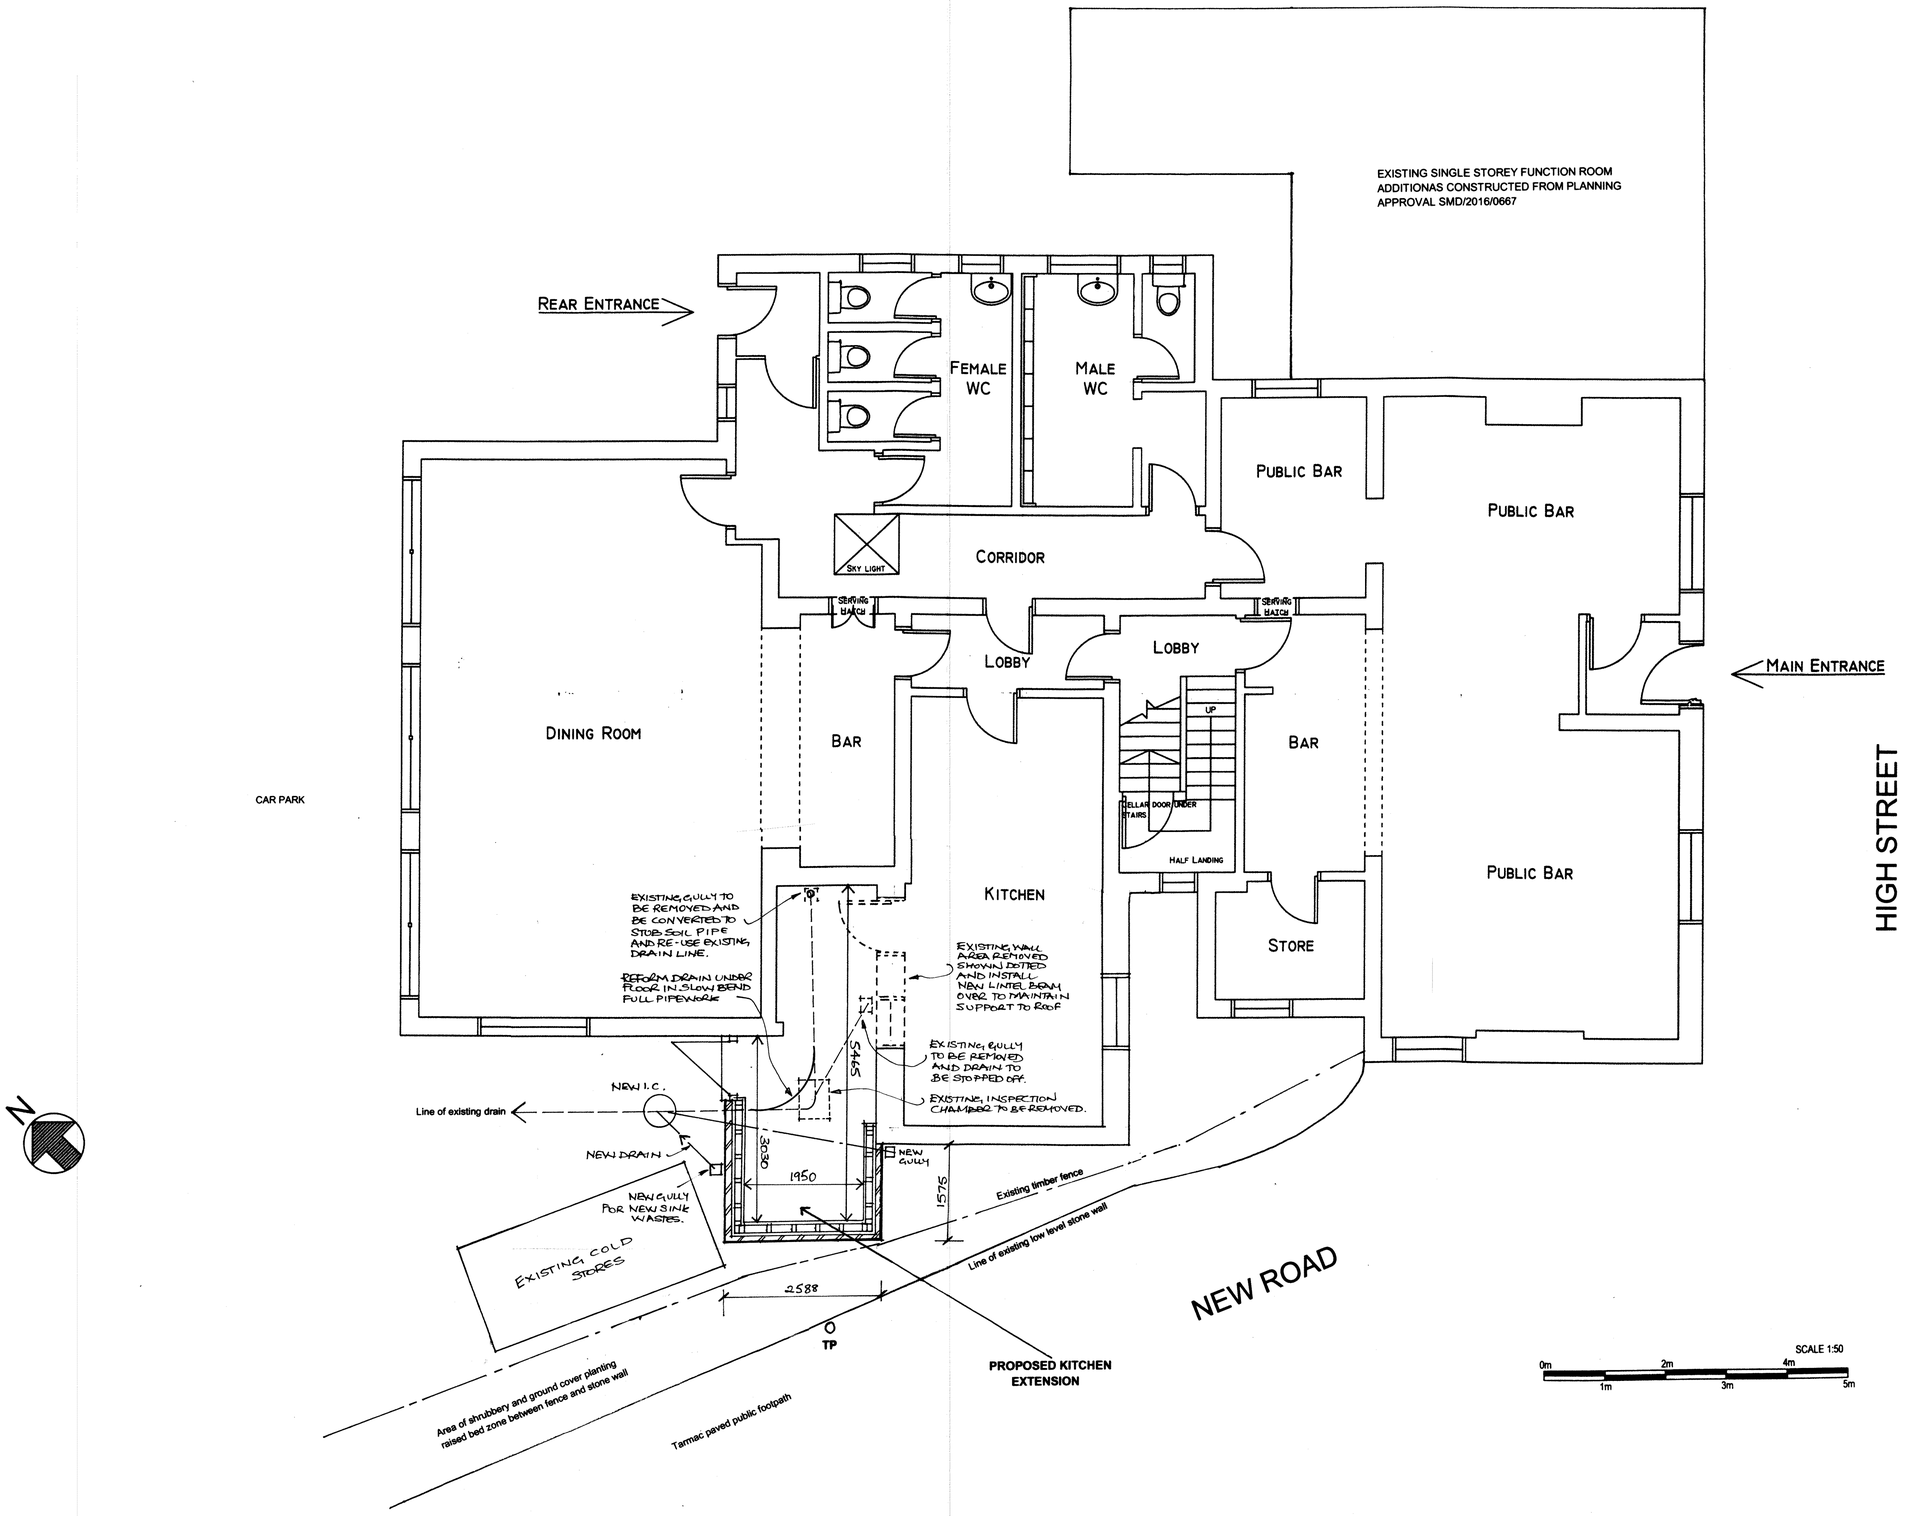

MR. AND MRS. M. CUNNINGHAM

THE ROYAL OAK (PH)
HIGH STREET, DILHORNE,
STOKE-ON-TRENT,
STAFFS. ST10 2PE.

PROPOSED SINGLE STOREY SIDE ELEVATION KITCHEN EXTENSION + ASSOCIATED ALTERATIONS.

SCALE OF DRAWING 1 : 50 AT A1

PROPOSED GROUND FLOOR PLAN LAYOUT

HARRISON WOOD CONSULTANCY LTD
ARCHITECTURAL AND ASSOCIATED CONSULTANCY SERVICES
UNIT 3, STUDIO 2, SILVERDALE ENTERPRISE CENTRE, KENTS LANE, SILVERDALE, NEWCASTLE-UNDER-LYME, STAFFS, ST5 6SR.
TELE :- 01782-711144 OR 07970-308358
EMAIL :- harrisonwood.consult@gmail.com

HWA 1614 / 001