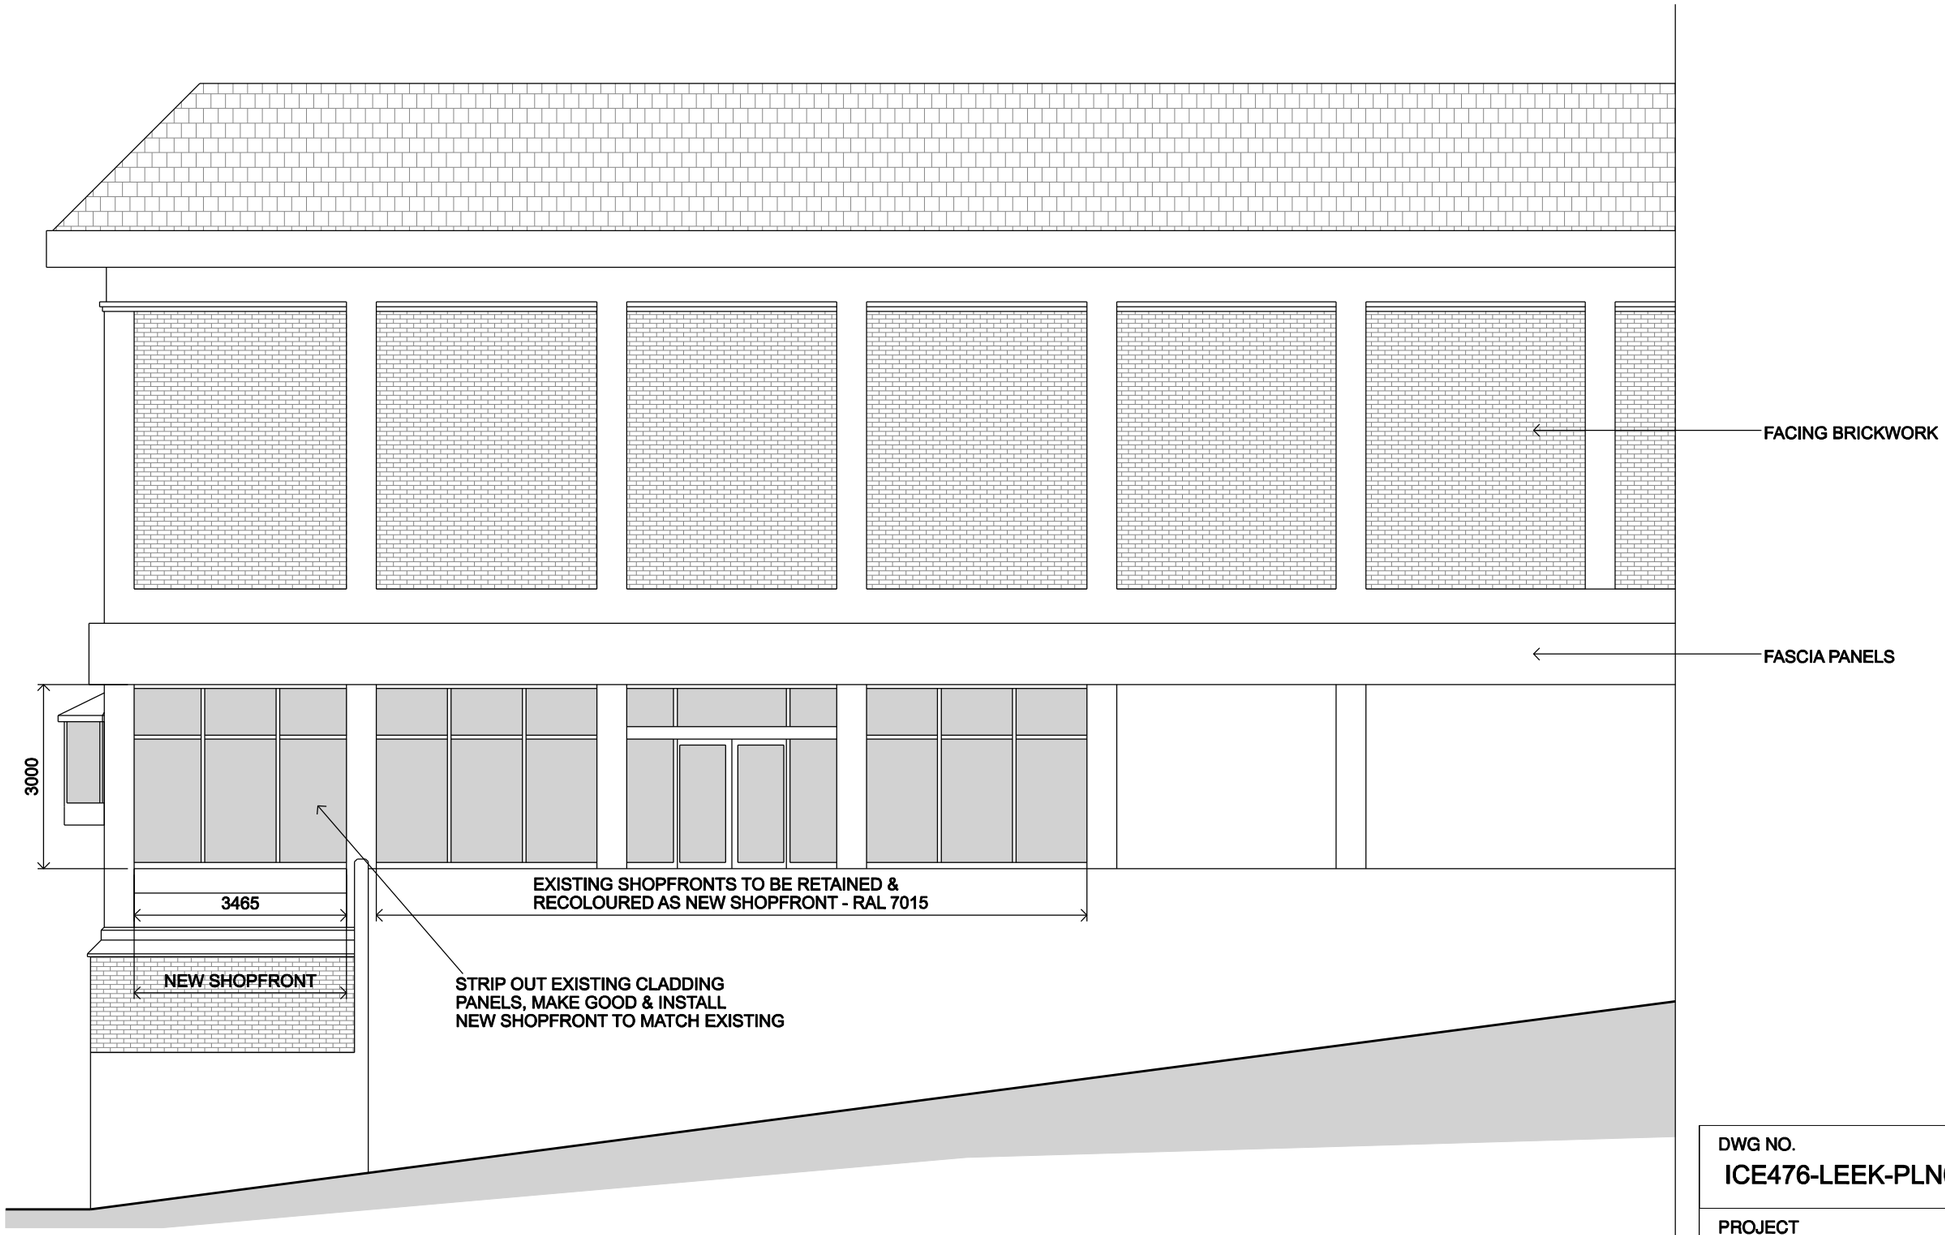

FRONT ELEVATION

NEW SHOPFRONT FRAME AND
PLINTHS GREY - RAL7015

Second Avenue
Deeside Industrial Park
Deeside
Flintshire
CH5 2NW

Tel: (0)1244 830100
Fax: (0)1244 814531

DWG NO. ICE476-LEEK-PLN01	SHEET NO.	REV.
PROJECT LEEK		STORE NO.
ADDRESS UNIT 1 MOORLANDS SHOPPING CENTRE, BROOK STREET, LEEK, STAFFS. ST13 5JE		
TITLE FRONT ELEVATION AS PROPOSED		
DATE 22.05.19	SCALE 1:100 @ A3	
DRAWN RRDS	CHECKED	

Iceland