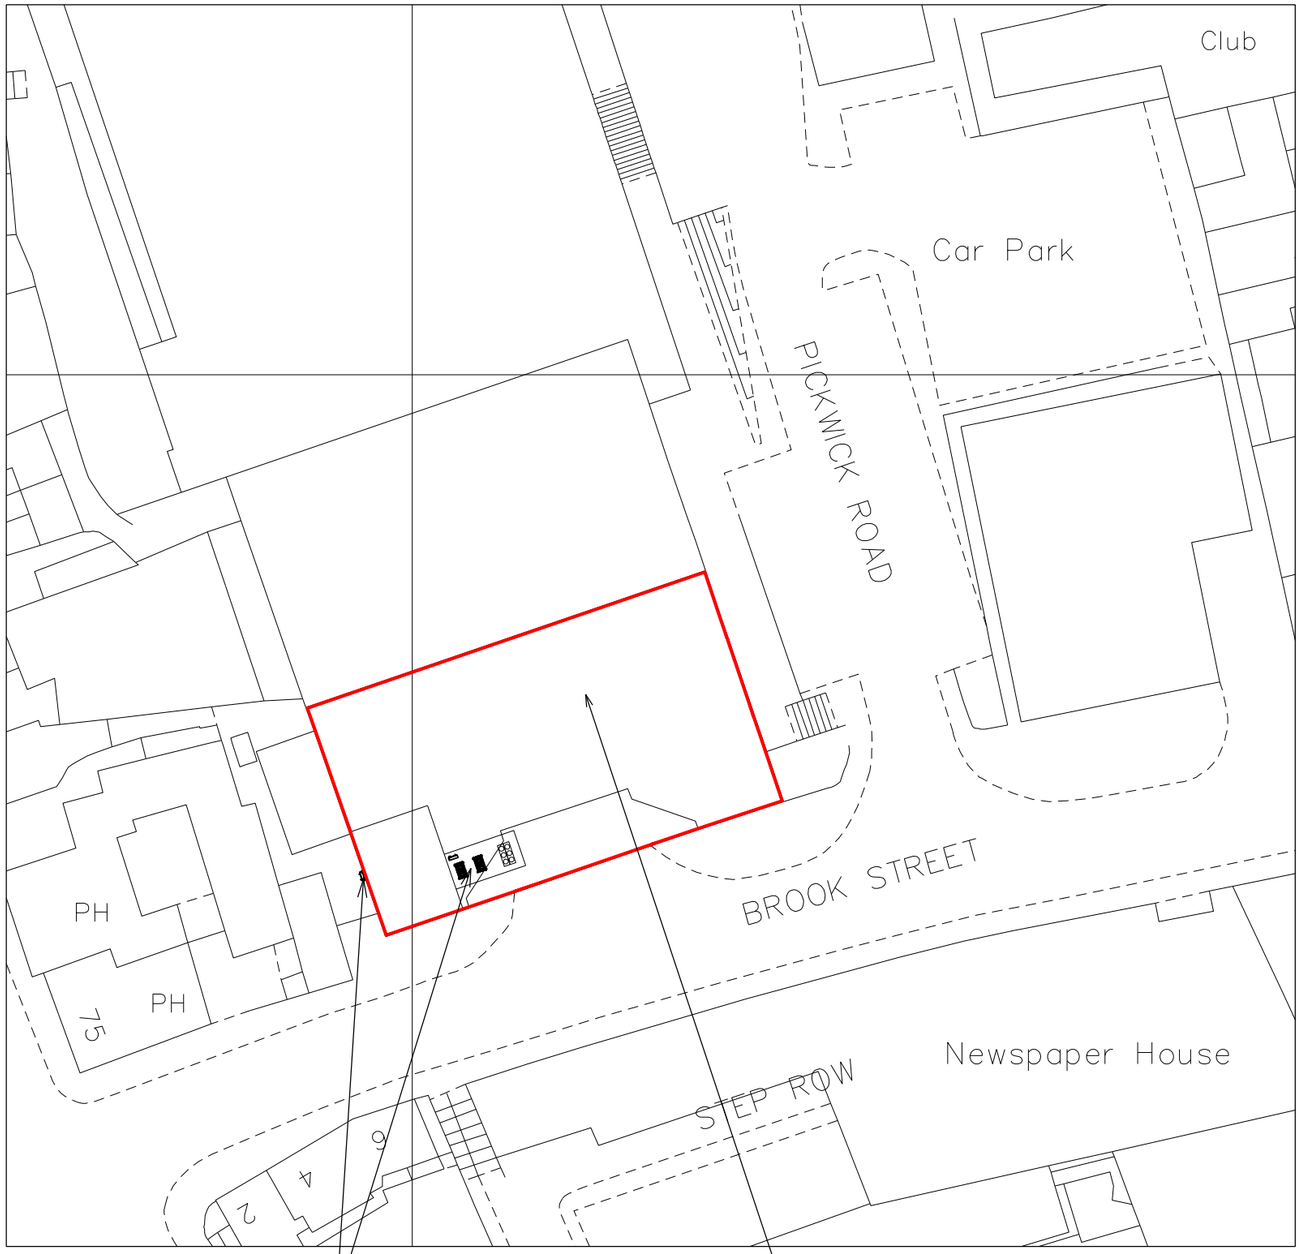

BLOCK PLAN
SCALE 1:500

5 0 10M 20 30 40 50

SCALE BAR 1:500

Ordnance Survey, Crown Copyright @ 2019,
All Rights Reserved License No. 100035409

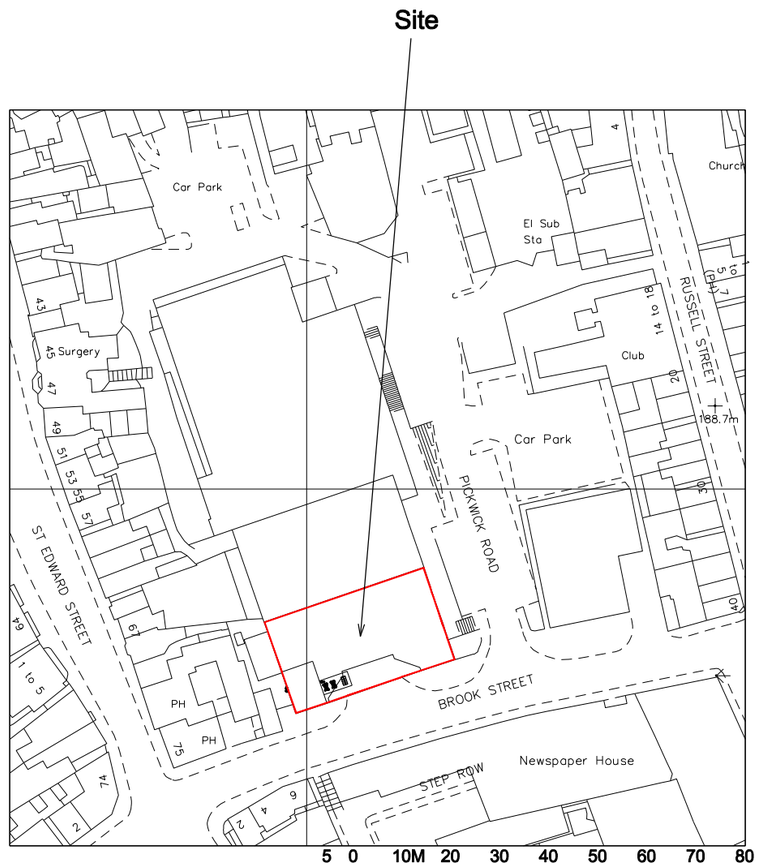

SITE LOCATION PLAN
SCALE 1:1250

5 0 10M 20 30 40 50 60 70 80 90 100

SCALE BAR 1:1250

NORTH

Second Avenue
Deeside Industrial Park
Deeside
Flintshire
CH5 2NW

Tel: (0)1244 830100
Fax: (0)1244 814531

DWG NO.	SHEET NO.	REV.
ICE476-LEEK-SP02		

PROJECT	STORE NO.
LEEK	

ADDRESS

UNIT 1 MOORLANDS SHOPPING CENTRE,
BROOK STREET,
LEEK, STAFFS. ST13 5JE

TITLE

BLOCK & SITE LOCATION PLAN - AC PLANT

DATE 22.05.19	SCALE 1:500/1250 @ A3
DRAWN RRDS	CHECKED

Iceland