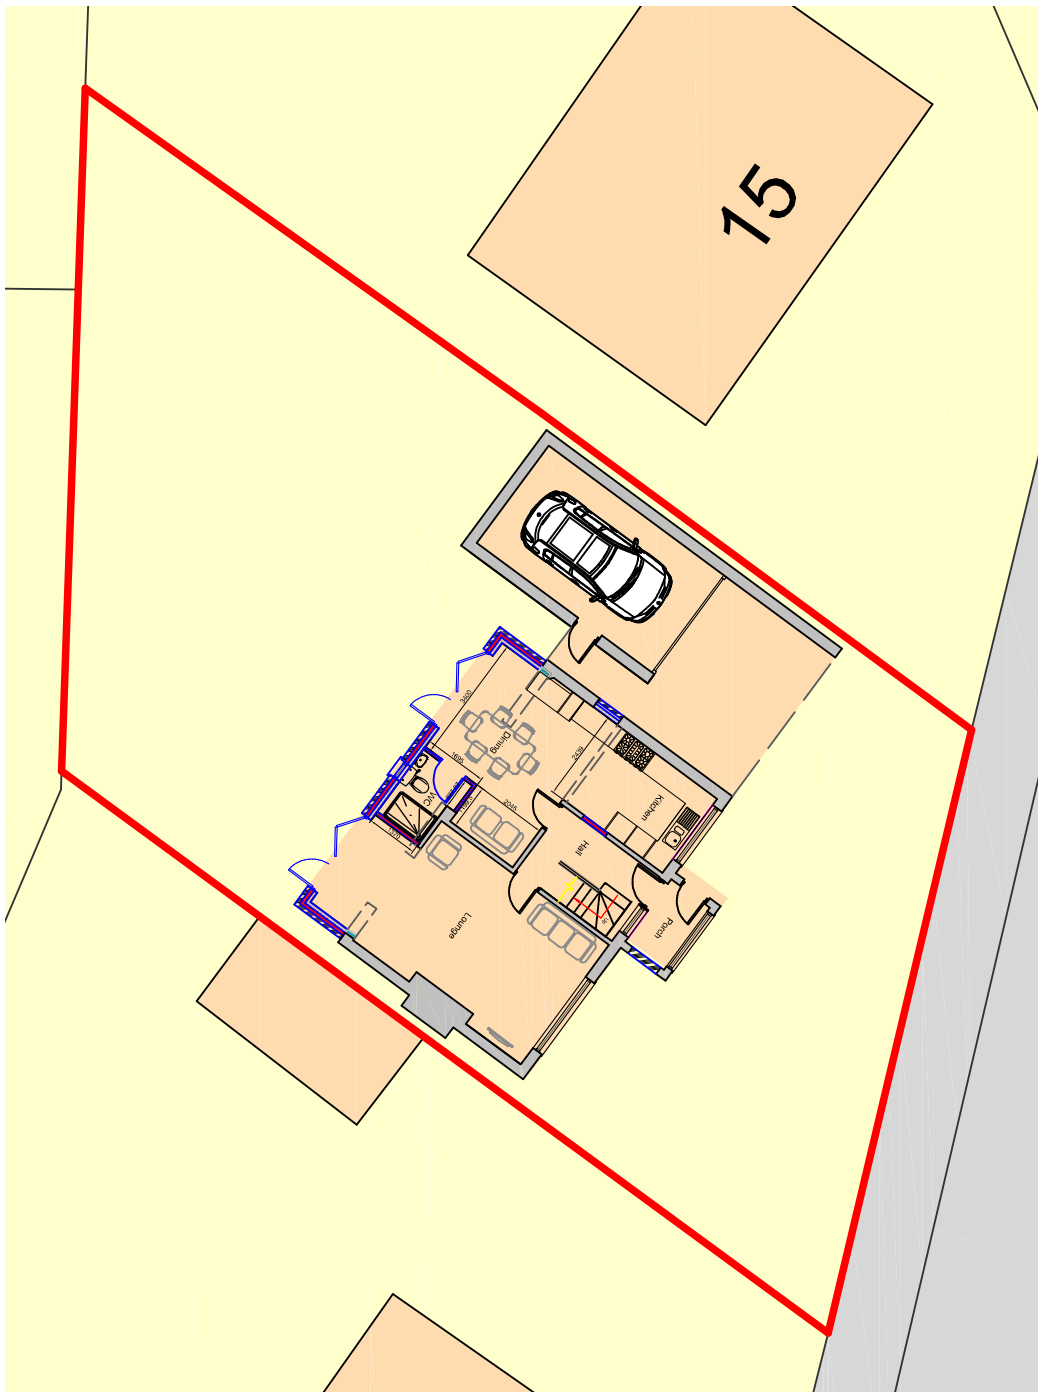

Proposed Site Plan

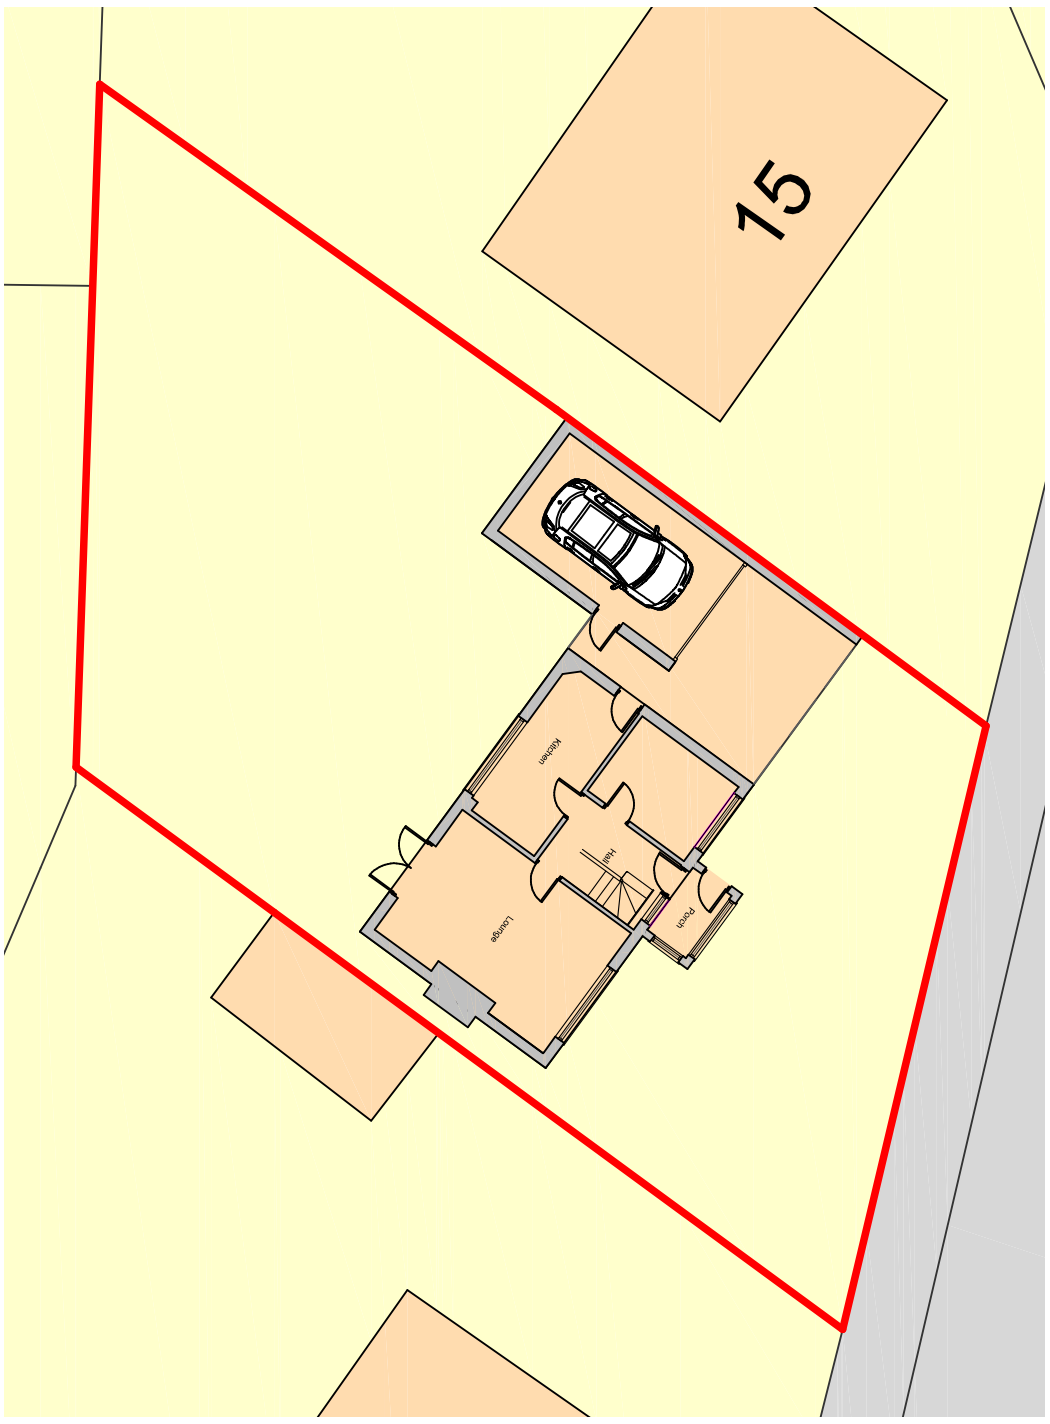

Existing Site Plan

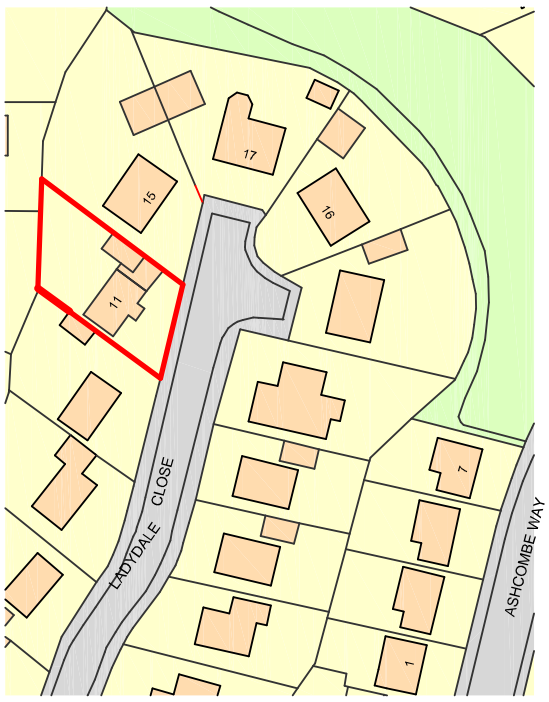

Metres
10 20 30 40 50 60 70 80 90 100

SCALE 1:1250

Site Location Plan

DBD Architectural Consultancy ©2019

1. Copyright is vested with DBD Architectural Consultancy.

2. All dimensions to be checked on site before proceeding.

3. Contractor to check/adjust dimensions of new work to suit existing conditions.
Do not assume existing structure or details are plumb, square or level.

4. Contractor must notify the architect of any discrepancies before proceeding.

5. All drawings to be read in conjunction with all other consultants drawings and specs.

Rev	Date	Description
A	15.05.19	Amendments made following client comments

DBD Architectural Consultancy

DBD Architectural Consultancy Ltd
50 Broad Street, Leek,
Staffordshire, ST13 5NS
01538 383118
mail@dbdconsultants.co.uk
www.dbdconsultants.co.uk

Client
Mr & Mrs Ratcliffe
11 Ladydale Close, Leek
ST13 5SE

Project
Proposed Rear Extension

Title
Site Plan

Stage: Planning		
Size: A3	Date: 15.03.19	Job No: 1914
Scale: 1-200		
Drawing Number: PL 01A		