

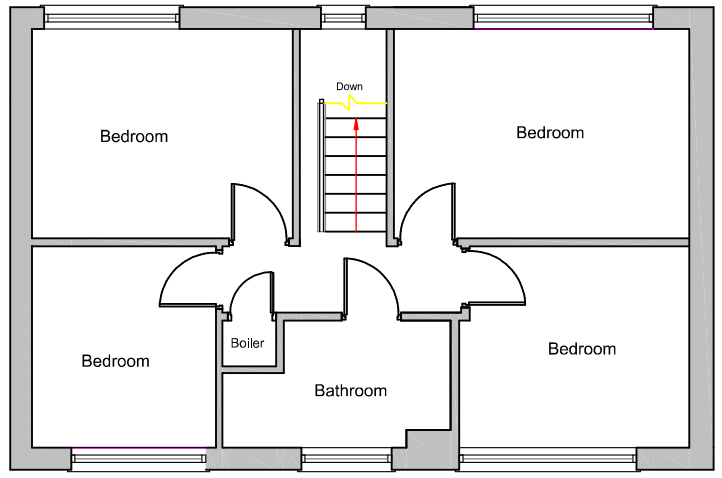



Upper Floor Plan

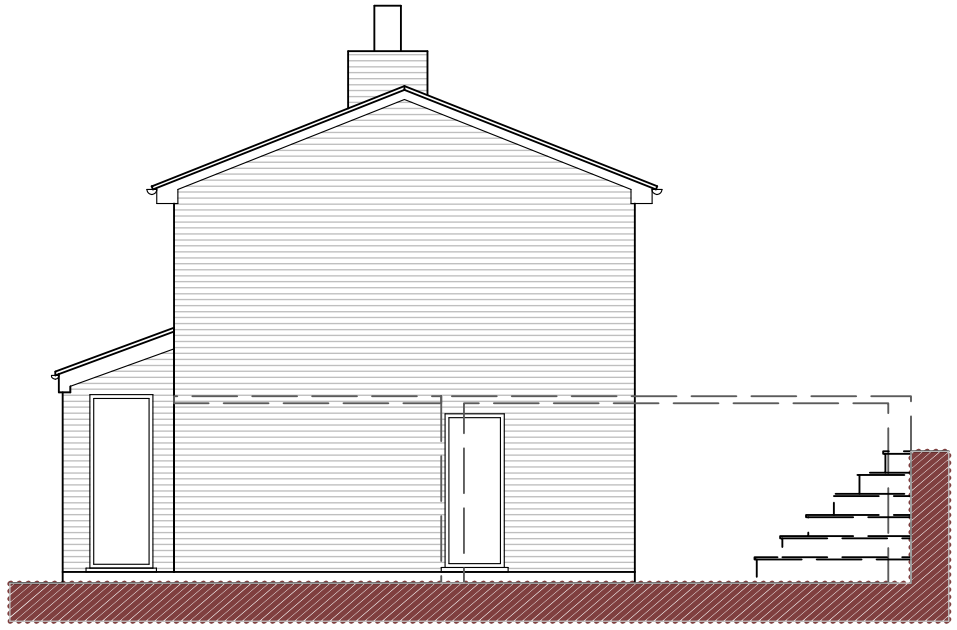

Side (North) Elevation

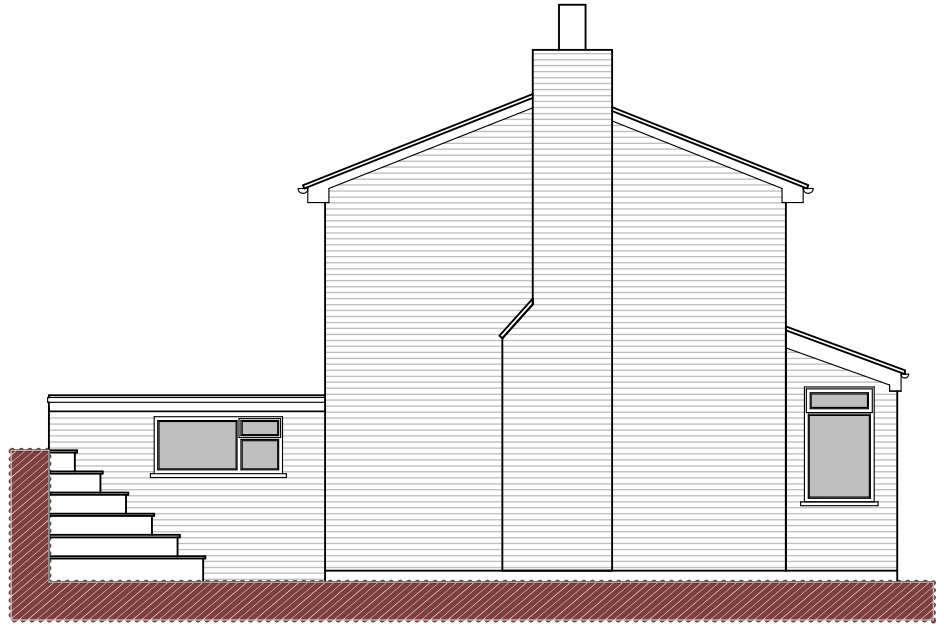

Side (South) Elevation

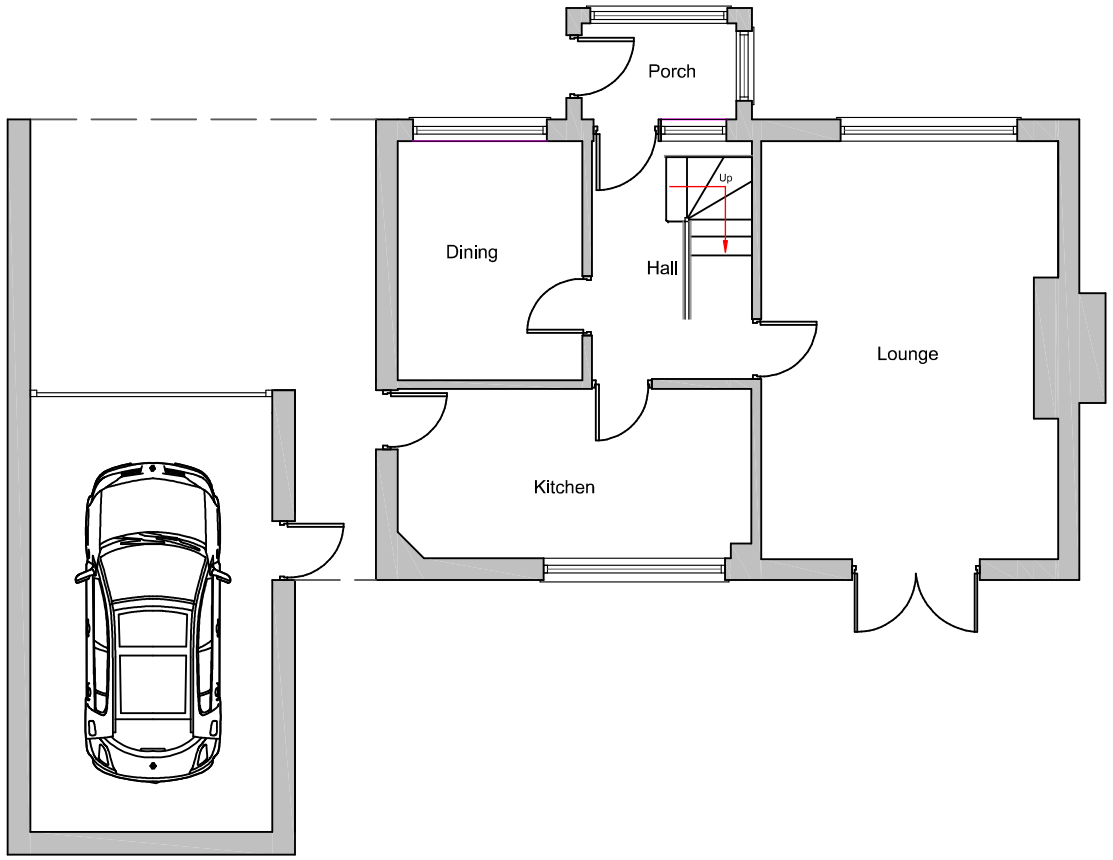


Ground Floor Plan

Metres

1 2 3 4 5 10

SCALE 1:100

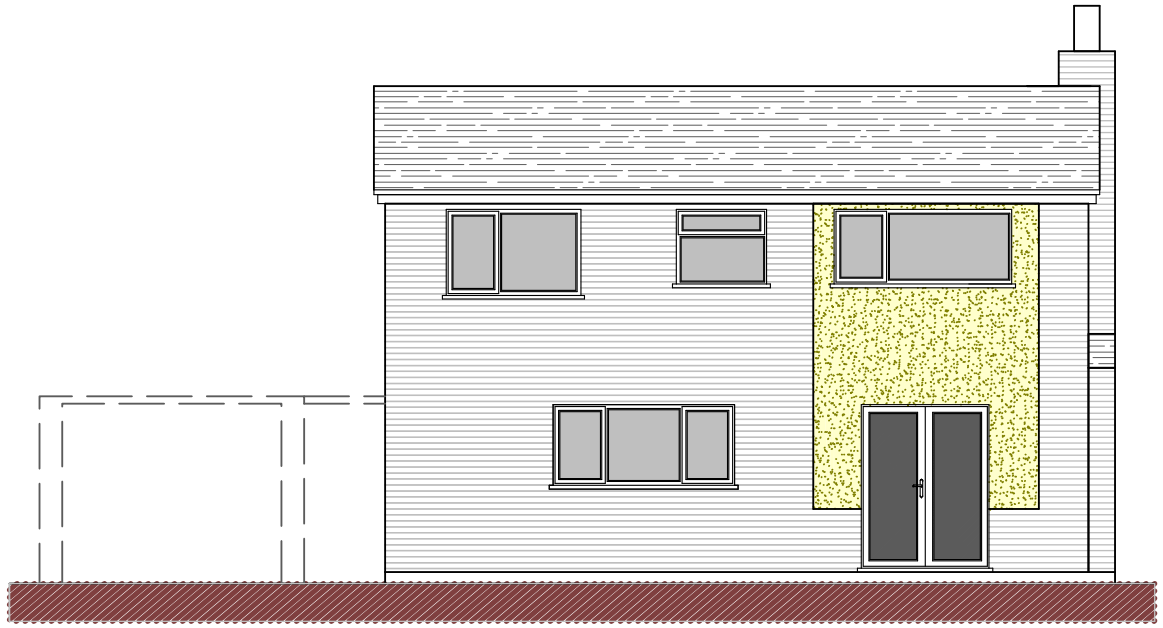

Rear Elevation

DBD Architectural Consultancy ©2019

1. Copyright is vested with DBD Architectural Consultancy.

2. All dimensions to be checked on site before proceeding.

3. Contractor to check/adjust dimensions of new work to suit existing conditions.
Do not assume existing structure or details are plumb, square or level.

4. Contractor must notify the architect of any discrepancies before proceeding.

5. All drawings to be read in conjunction with all other consultants drawings and specs.

Rev	Date	Description

DBD Architectural Consultancy

DBD Architectural Consultancy Ltd
50 Broad Street, Leek,
Staffordshire, ST13 5NS
01538 383118
mail@dbdconsultants.co.uk
www.dbdconsultants.co.uk

Mr & Mrs Ratcliffe
11 Ladydale Close, Leek
ST13 5SE
Client

Proposed Rear Extension
Project

Title
Floor Plans & Elevations as Existing

Stage: Planning		
Size: A3	Date: 15.03.19	Job No: 1914
Scale: 1:100		
Drawing Number: PL02		