
This drawing is copyright and should not be reproduced without permission.
The contractor is responsible for checking dimensions and levels and drainage inverts prior to commencing works - any discrepancy to be verified before proceeding.-figured dimensions only to be worked to: All work to be carried out in accordance with the current Building Regulations, British Standards/Codes of practice and statutory authority bye -laws and recommendations.

Revision	Comments	Date

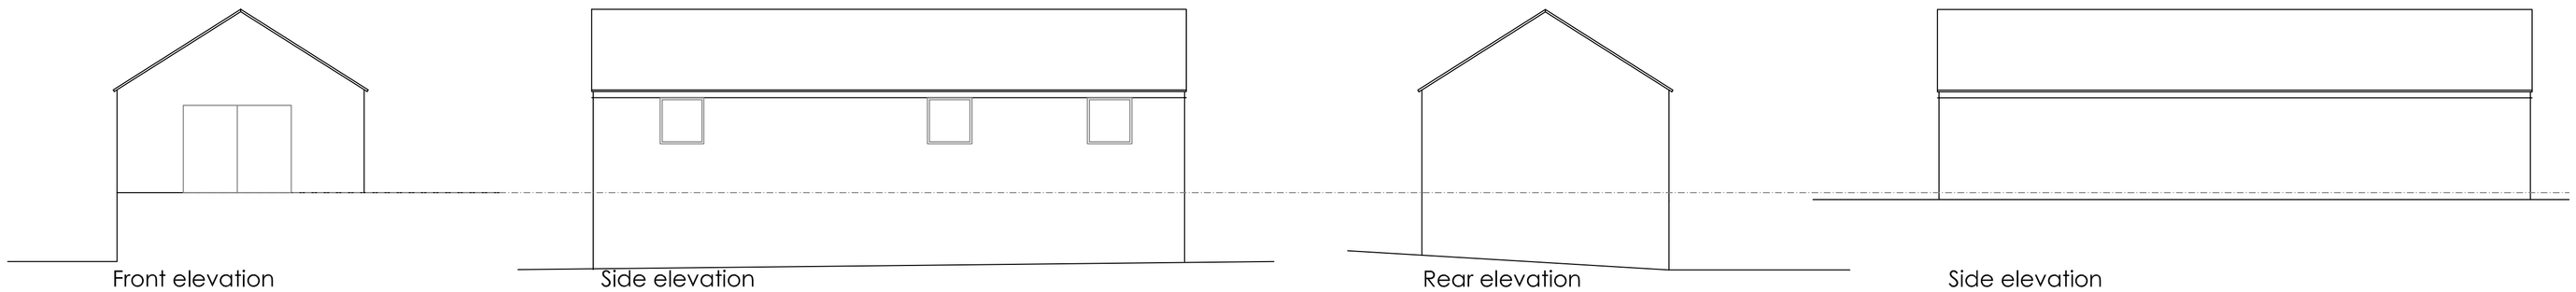


Front elevation

Side elevation

Rear elevation

Side elevation

Existing elevations

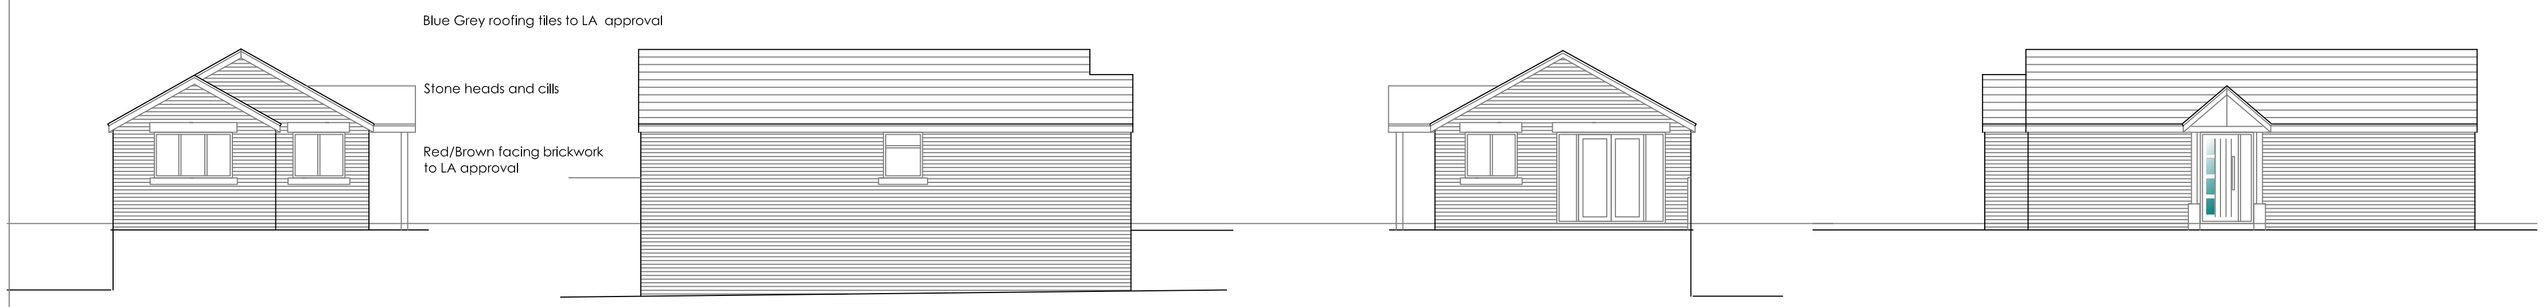


Front elevation

Side elevation


Front elevation

Side elevation


Proposed elevations

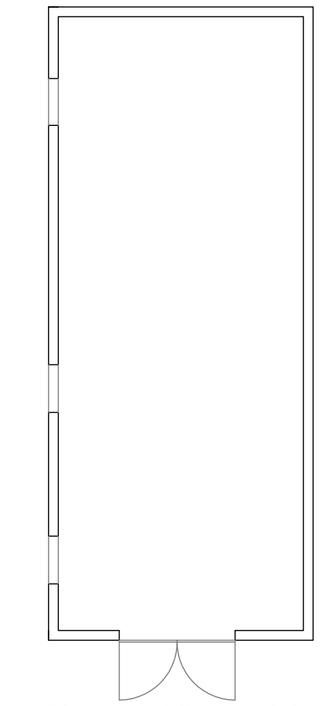


Plan of existing workshop

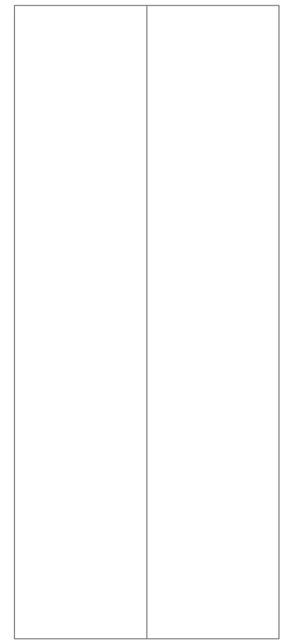

existing roof plan

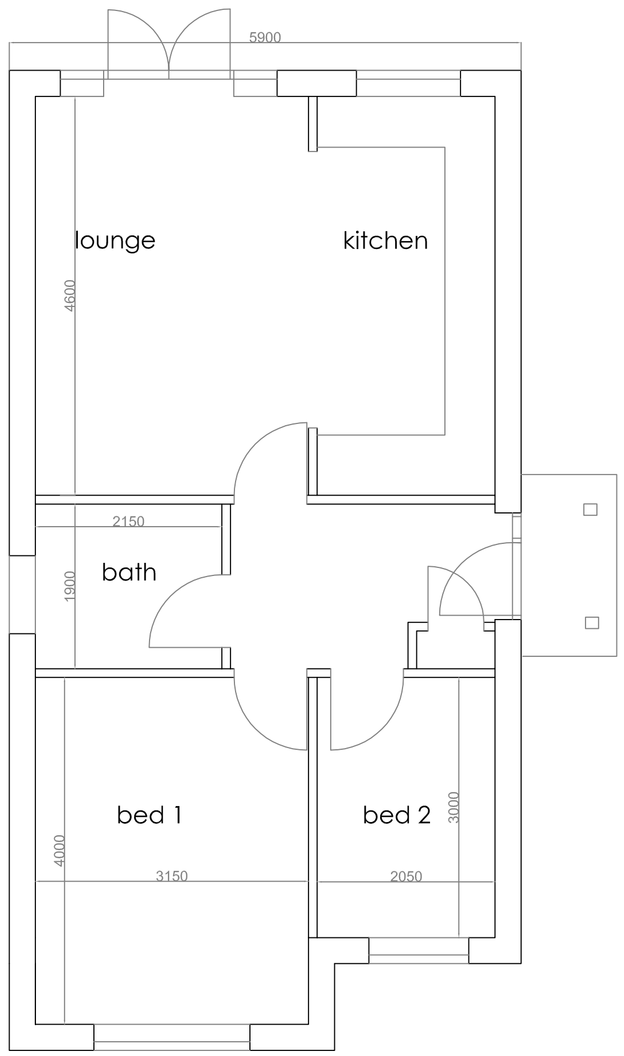


Plan

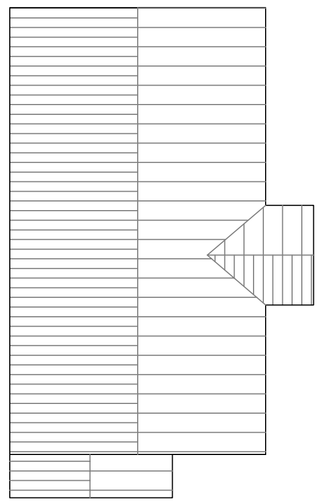


Roof Plan



Existing site plan 1:500

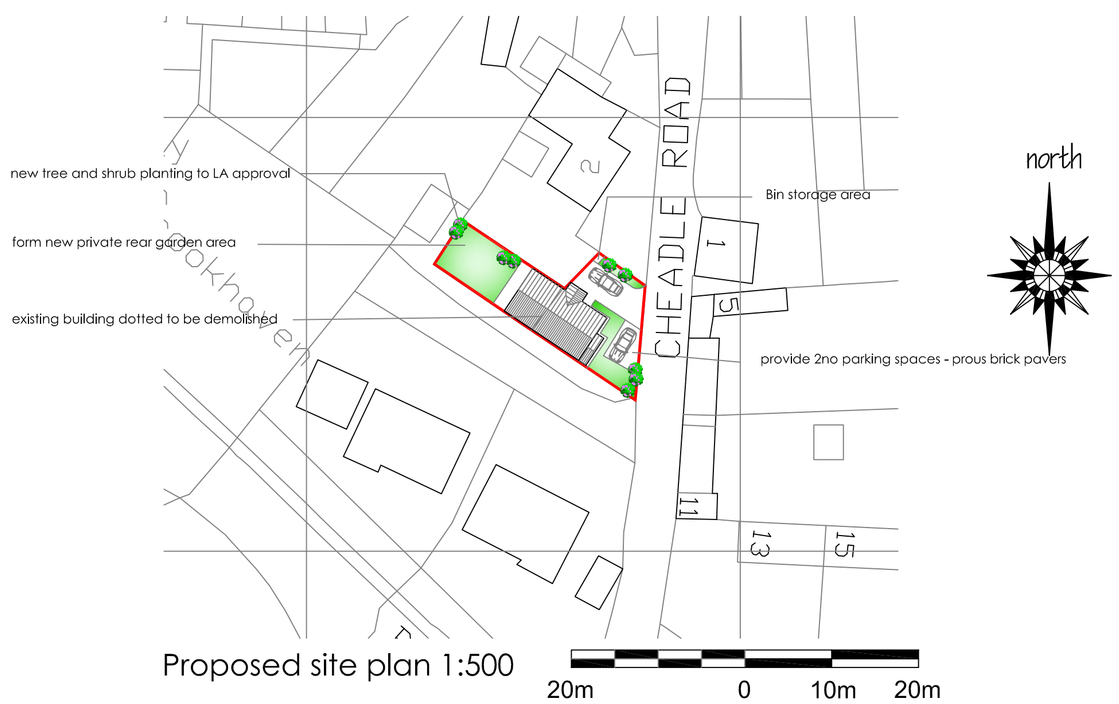

Proposed site plan 1:500

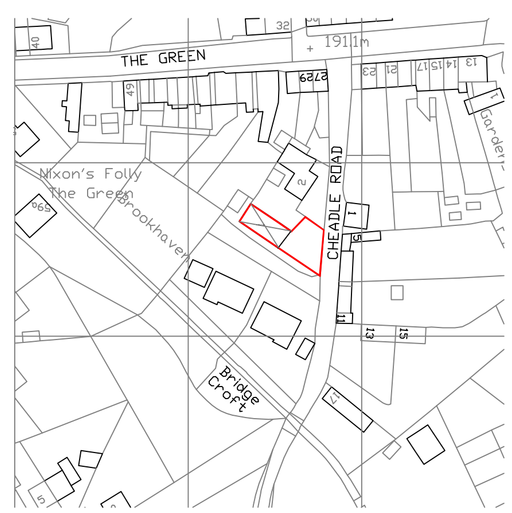

Location plan 1:1250

Robert Berry MCIAT
Architectural services
10 Truro Close, Congleton, Cheshire, CW12 3BD
t : 01260 279098 m : 07790 179093 e: robert.berry10@yahoo.co.uk

Client
Mr P Wright

Project
Proposed dwelling on land at Cheadle Road Kingsley, Staffs ST10 2AP

Title
Scheme layout plan

Scale @A1 1:50 1:100

Date April 2019

Drg no 1892 /02 Rev