


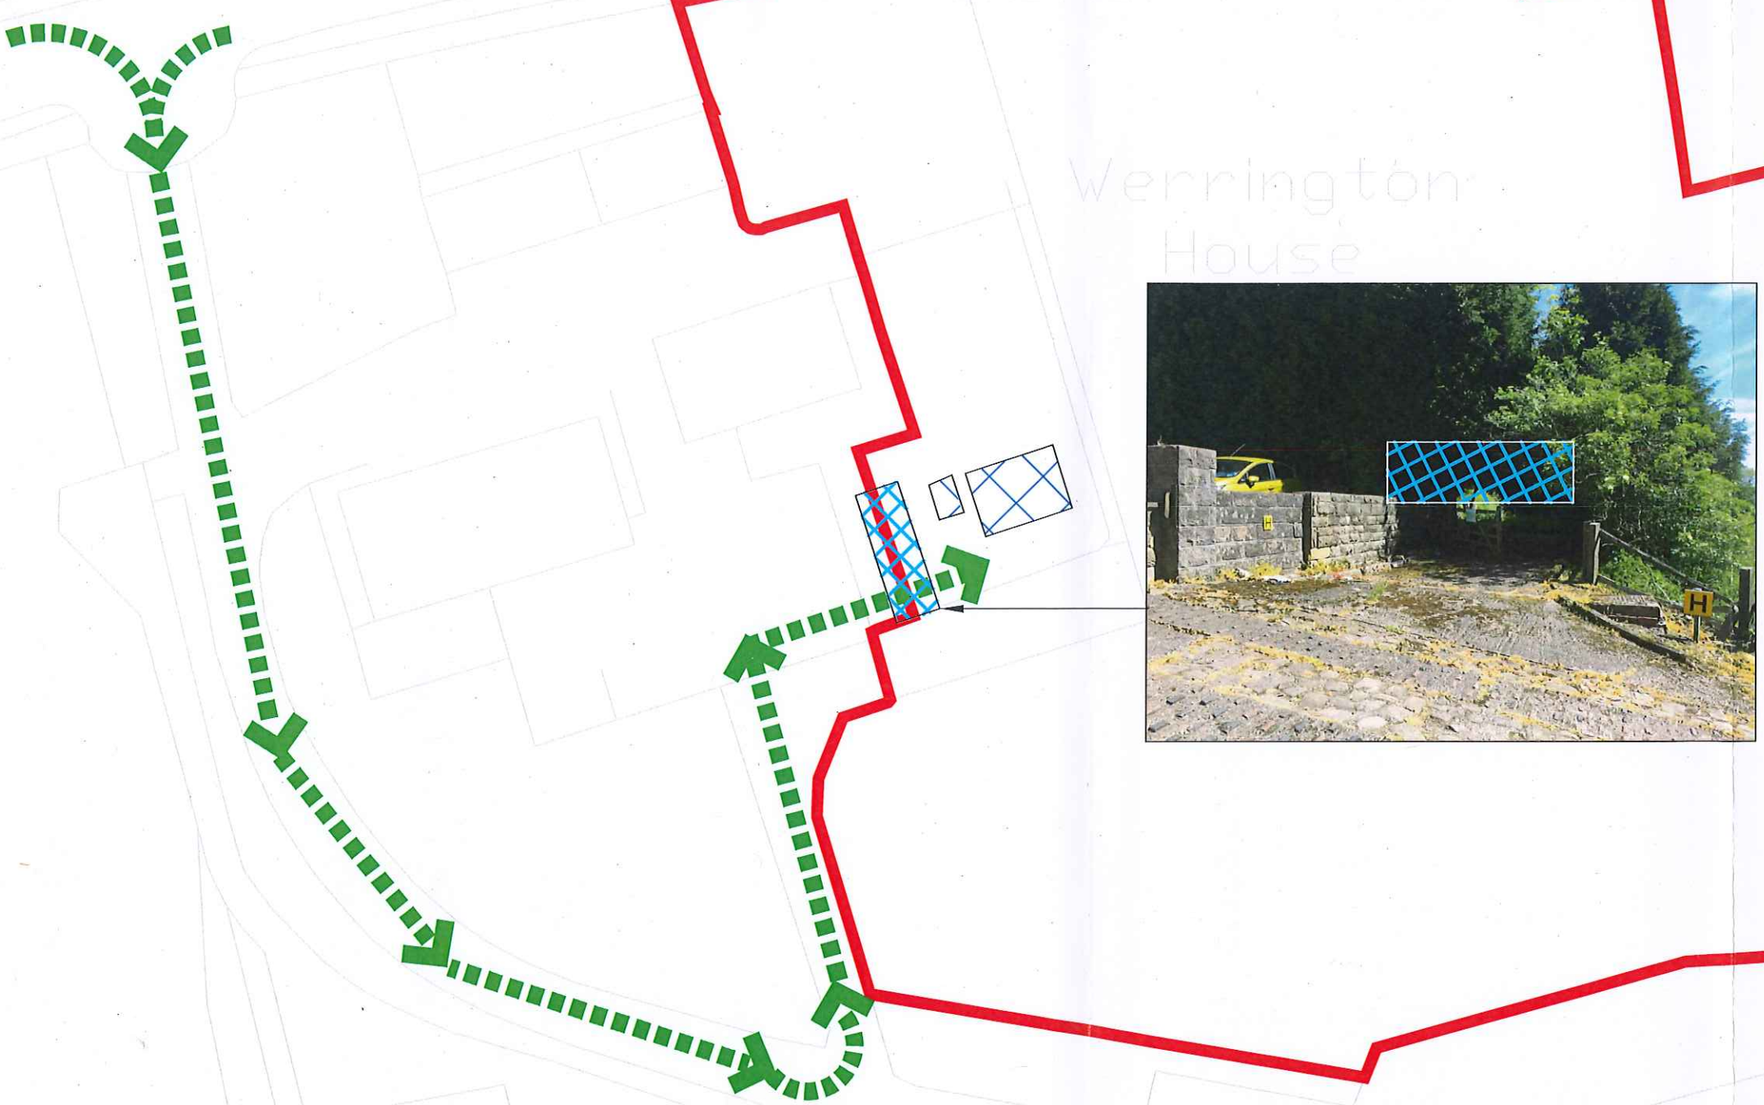

Site Boundary

Building superstructure and substructure to be demolished

Proposed vehicle access route for demolition

Proposed area of pruning of u/s of tree canopy

0 m 50 m

Scale 1:500 @ A3

Werrington MOJ Site, Staffordshire
Access and Movement

Tree Pruning Plan for Access Requirements

April 2019

wood.

Q:\Projects\41103 Werrington Mo J site - SPSL - Technical Services\5 Design\Drawings\Acad\41103 - LEA20.dwg Originator: SAM.DAVY