
Copyright of this drawing is vested in the Architect and it must not be copied or reproduced without consent. Figured dimensions only are to be taken from this drawing. All contractors must visit the site and be responsible for taking and checking all dimensions relative to their work. Hewitt&Carr Architects Ltd are to be advised of any variation between drawings and site conditions.
CLIENTS ARE ADVISED TO CLARIFY DIMENSIONS WITH THE ARCHITECT PRIOR TO SETTING OUT AND NOT TO SCALE FROM THE DRAWING.


Rev.	Drawn	Comments	Date

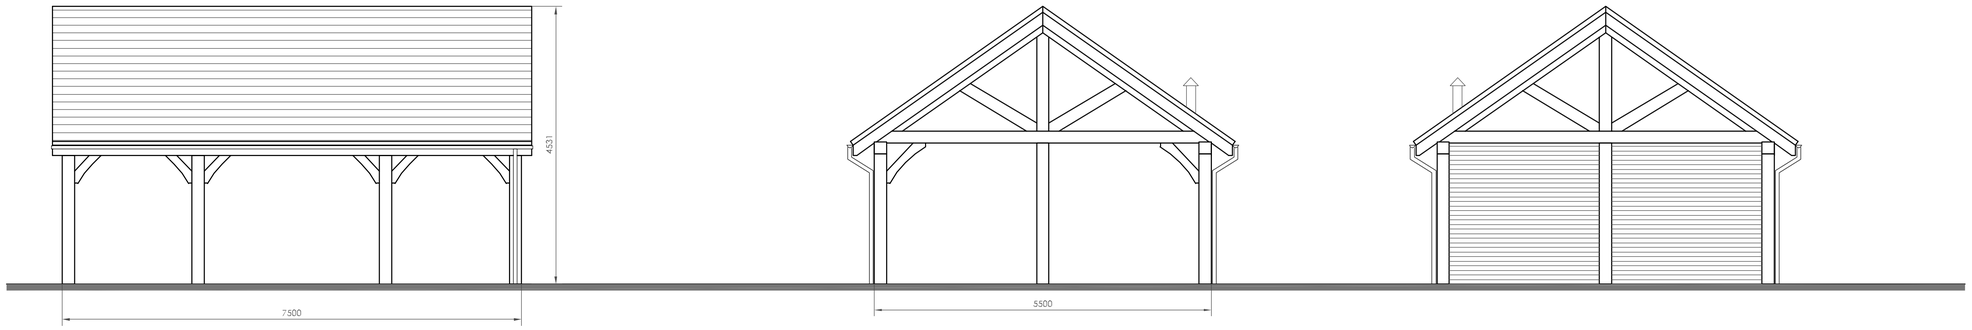


FRONT ELEVATION 1:50

SIDE ELEVATION 1:50


SIDE ELEVATION 1:50

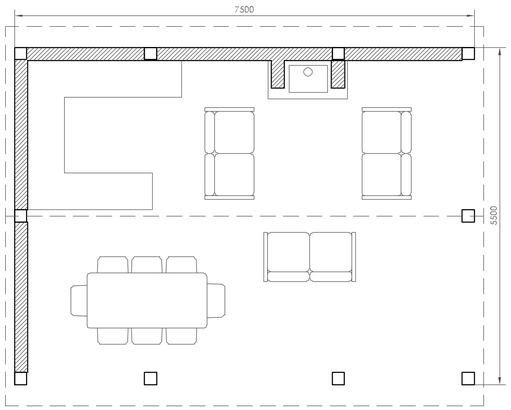


OUTDOOR KITCHEN FLOOR PLAN 1:50

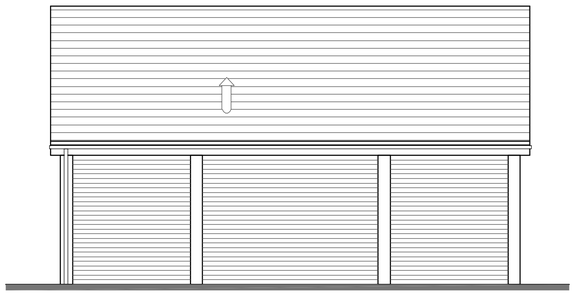


REAR ELEVATION 1:50

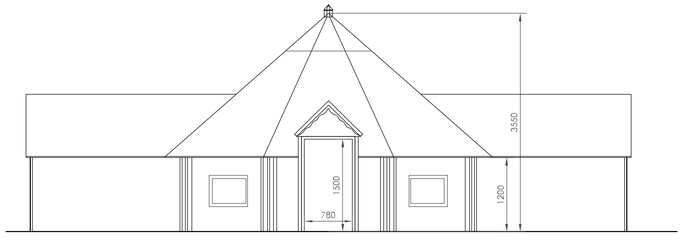


FRONT ELEVATION 1:50

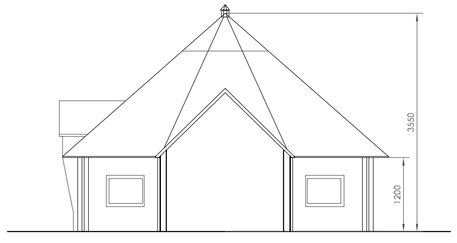

SIDE ELEVATION 1:50

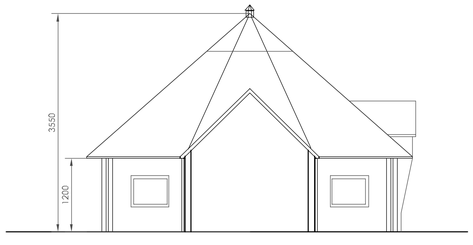


SIDE ELEVATION 1:50

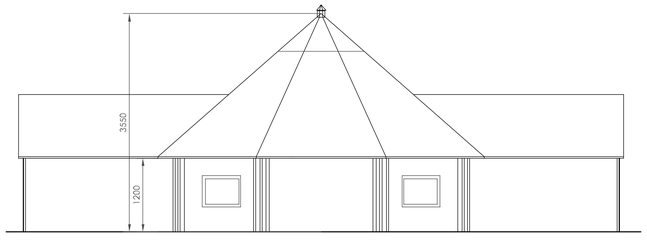

REAR ELEVATION 1:50


Ordnance Survey © Crown copyright 2018 All rights reserved. Licence number 100051789

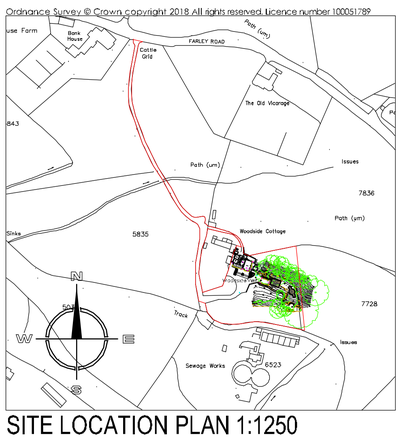

SITE LOCATION PLAN 1:1250



SITE LAYOUT PLAN 1:200

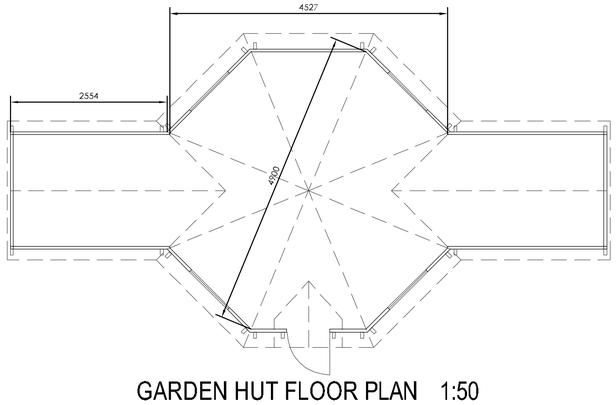

GARDEN HUT FLOOR PLAN 1:50

Hewitt&Carr Architects
A: Daisybank House | 17-19 Leek Road | Cheadle | ST10 1JE
T: 01538 756888
E: enquiries@hcarchitects.co.uk
W: www.hcarchitects.co.uk

SCHEME DESIGN

Client
Mr S Bellamy

Project
Proposed Outdoor Kitchen and Garden hut.
at Woodside View, Farley Rd, ST10 3BD

Title
Plans and Elevations for Outdoor Kitchen a Garden Hut.

Status
SCHEME DESIGN

Date April 2019 Drawn MJC

Scale @A1 AS NOTED Checked

Project No 00863 Drawing No. AL(0)09 Rev B

File Ref: H:\REF