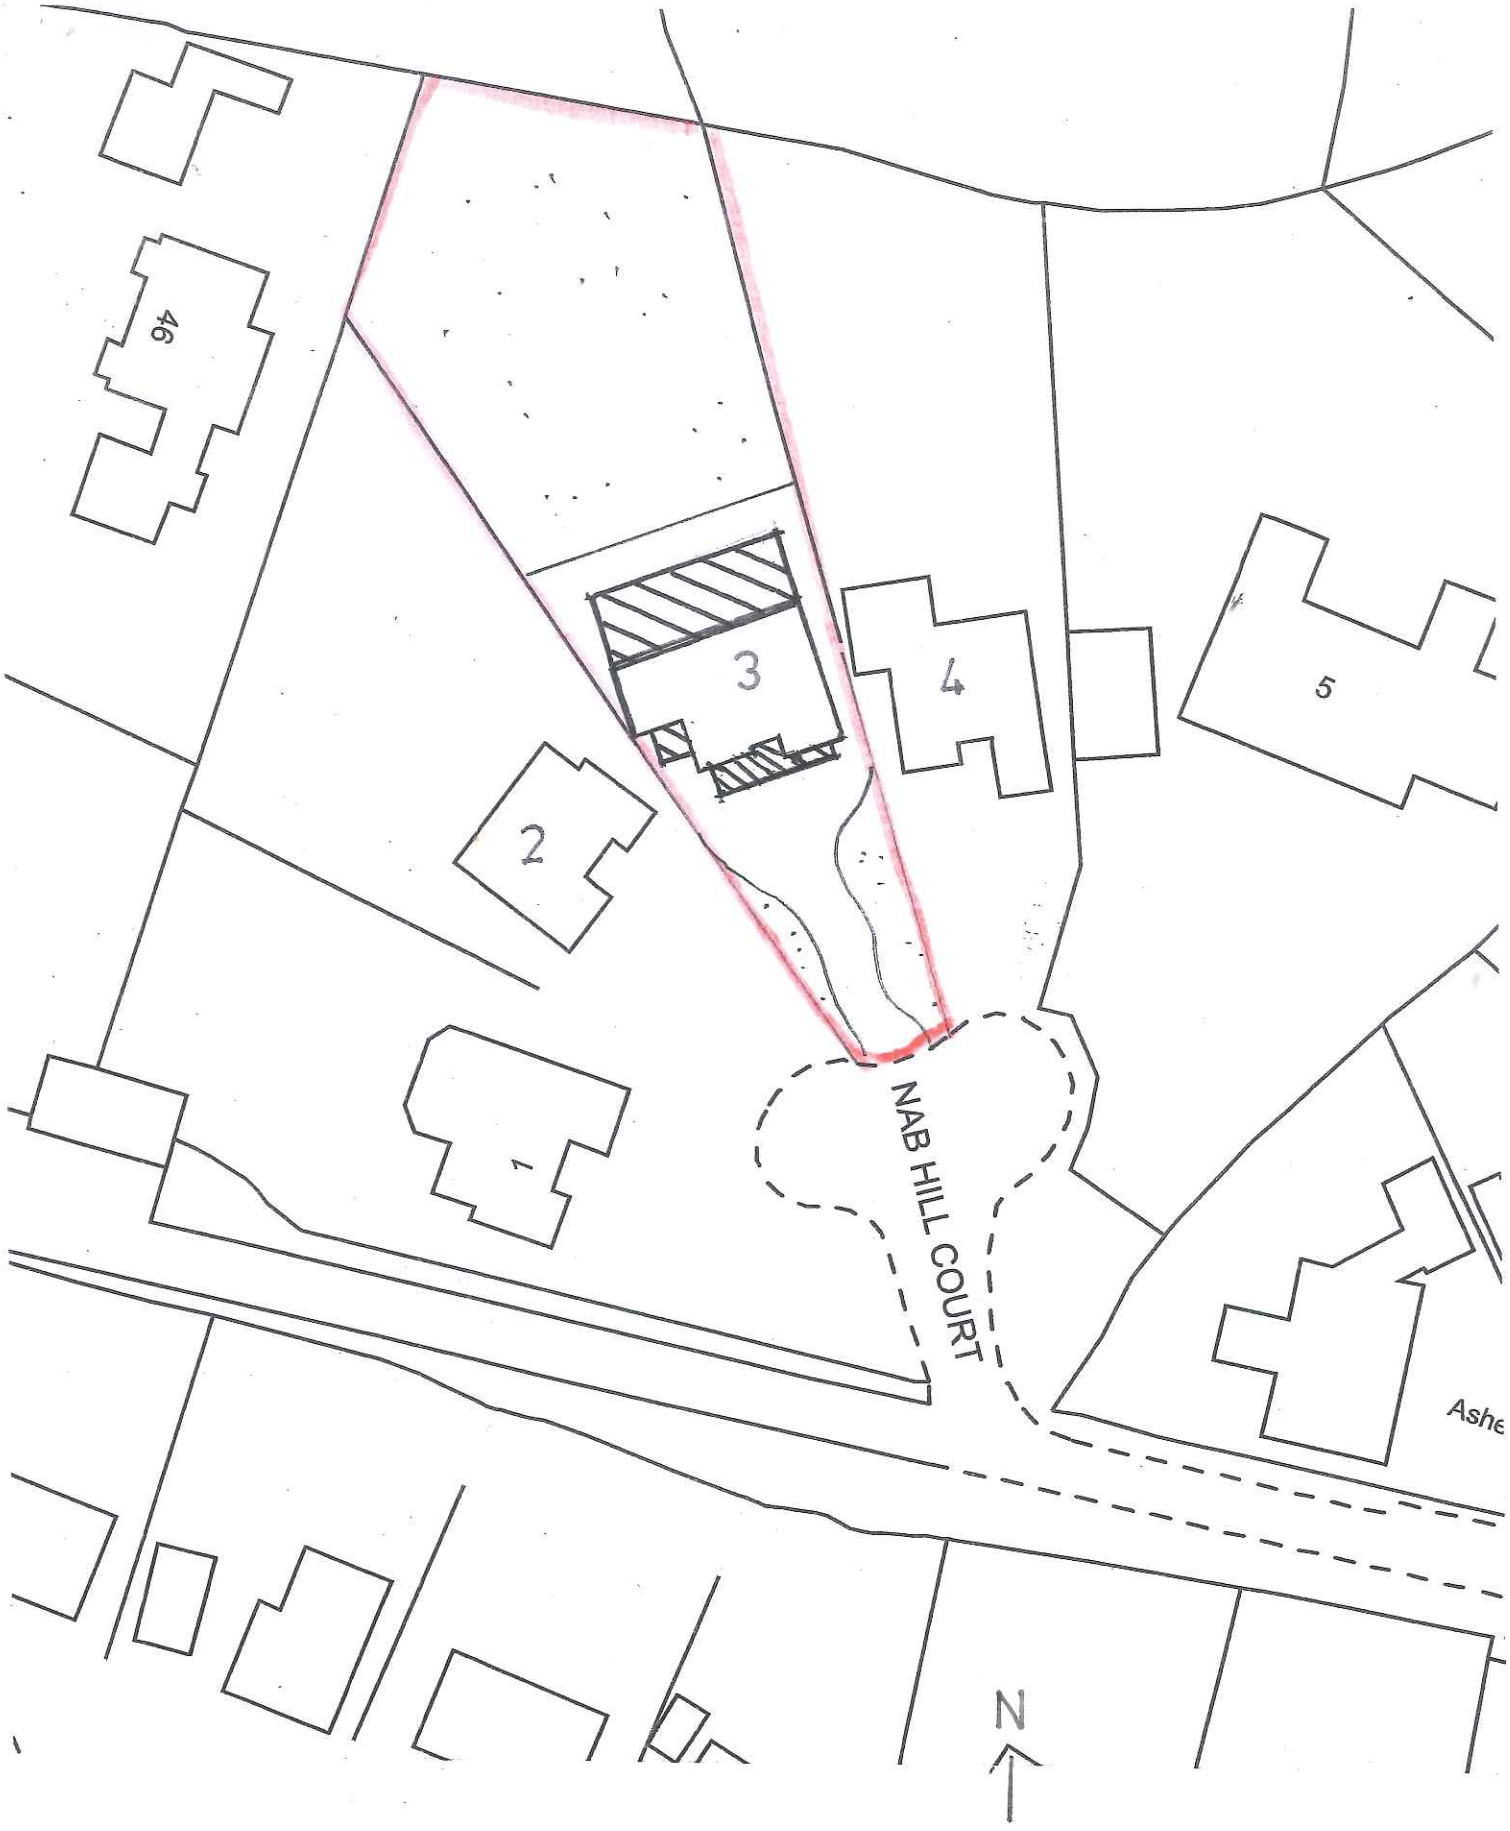

SCALE 1:500 SITE PLAN