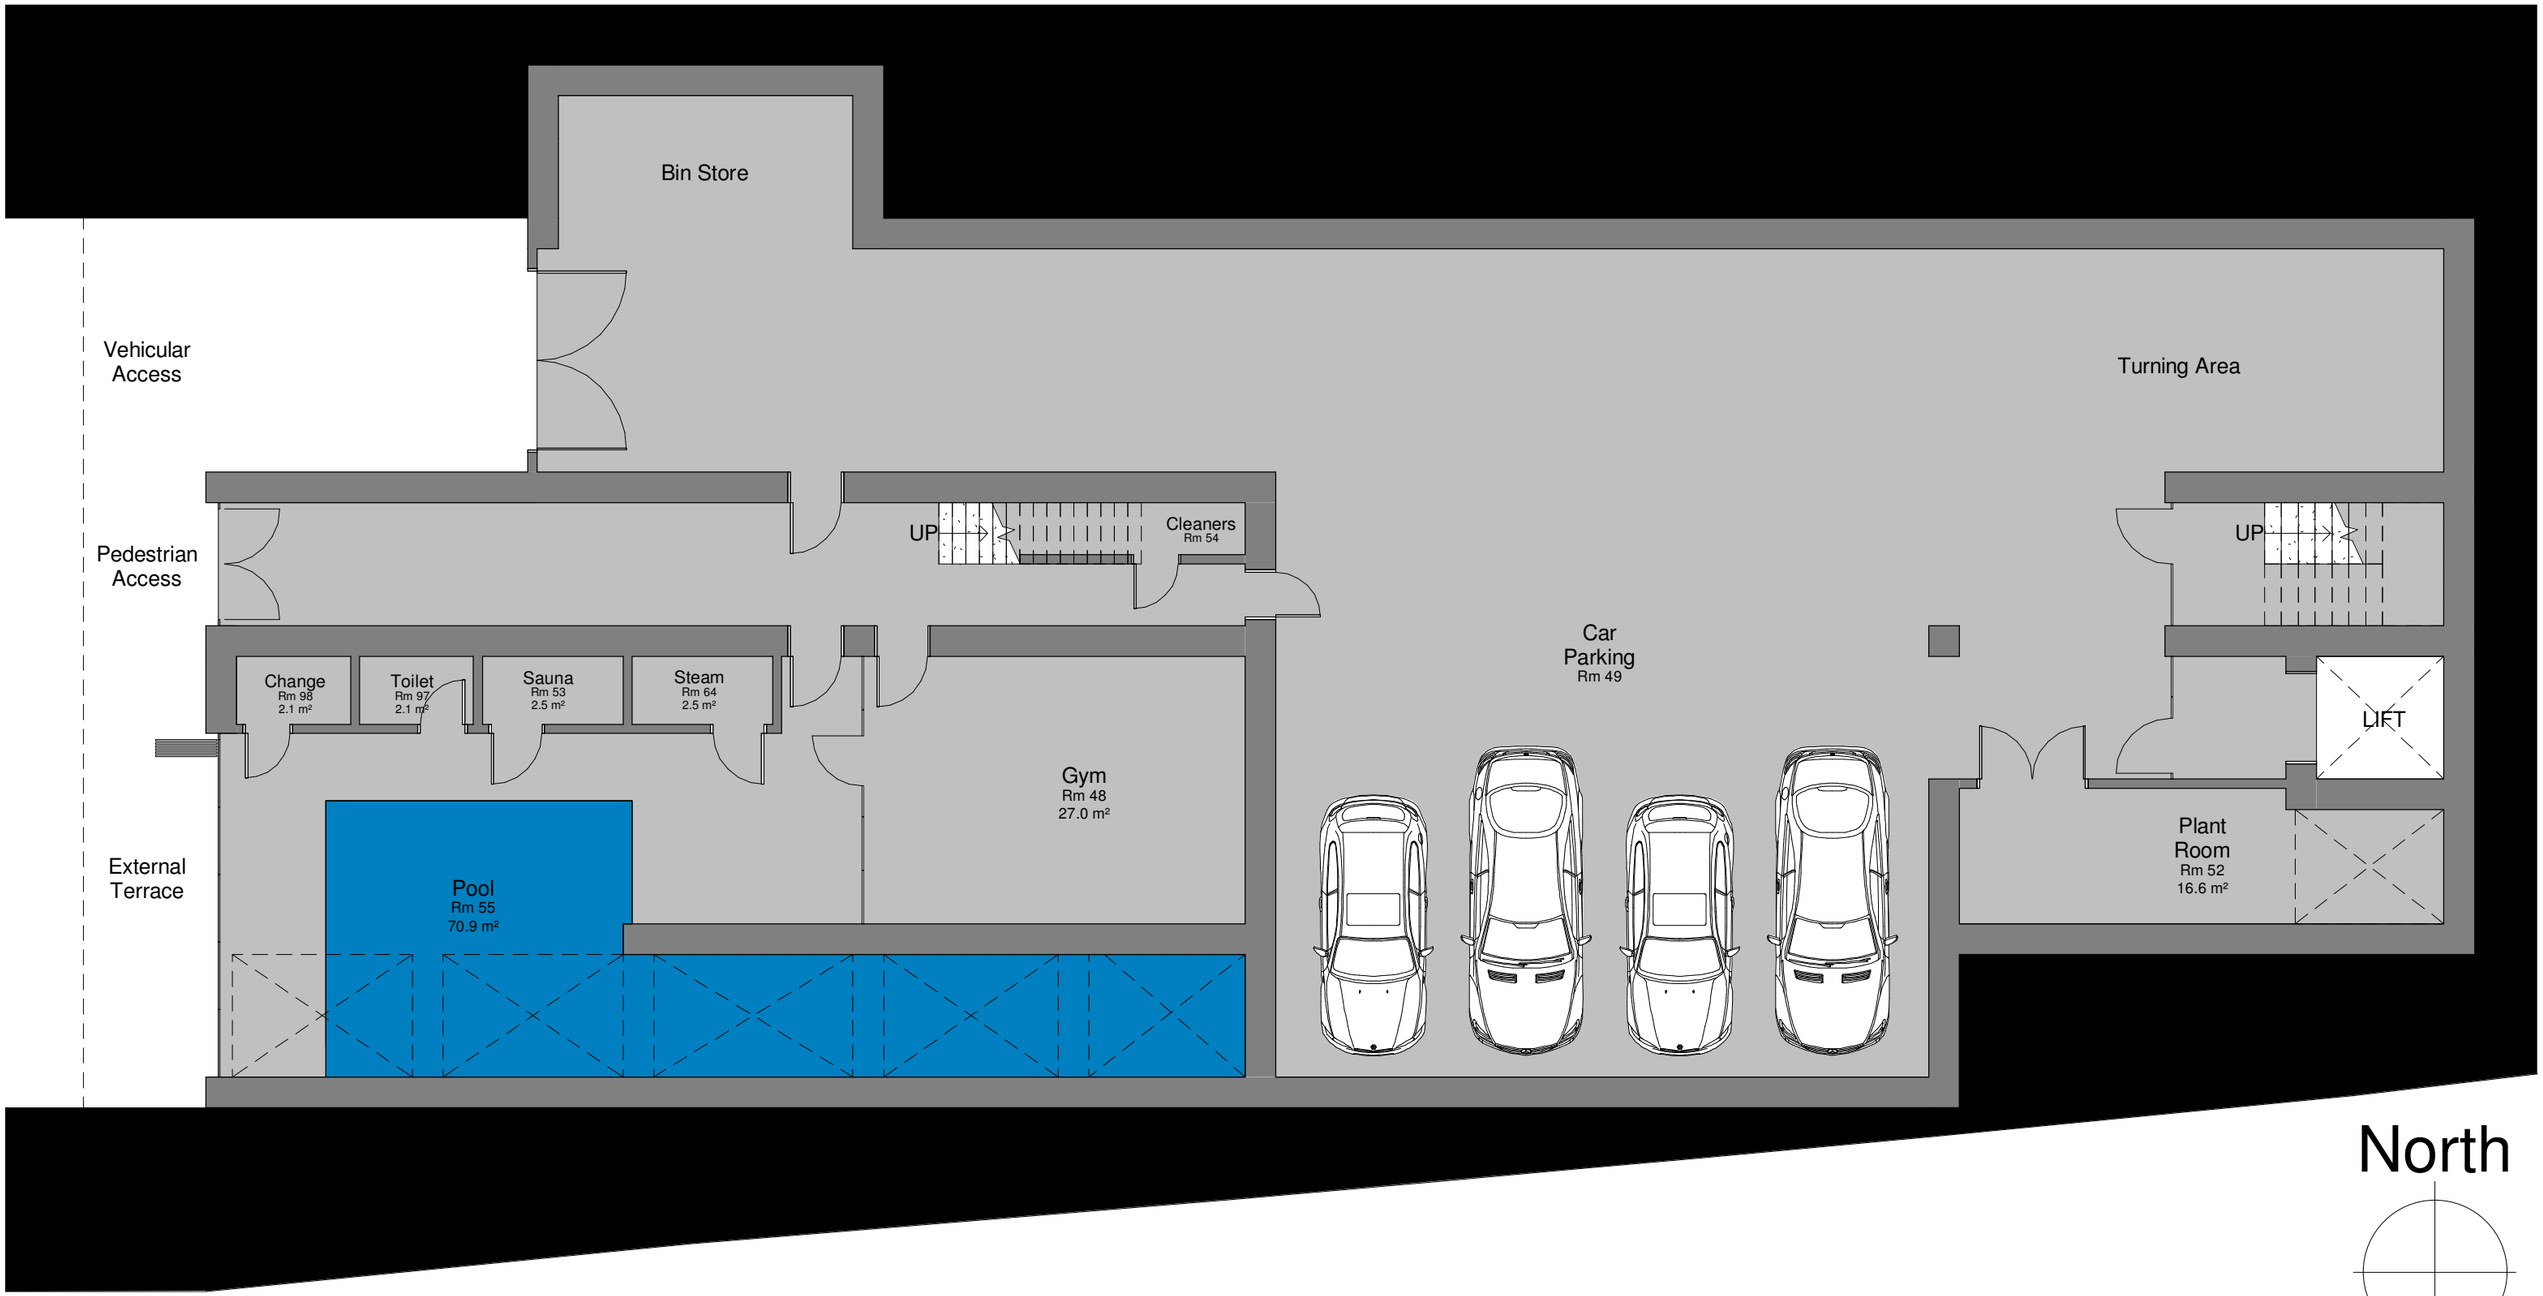

Rev	Date	Drawn	Description

ctd architects

Clerk Bank House
Clerk Bank
LEEK
Staffordshire
ST13 5HE

t : 01538 373477
f : 01538 386503
e : info@ctdarchitects.co.uk
w : www.ctdarchitects.co.uk

ctd architects © 2019

- This drawing is copyright.
- All dimensions to be checked on site before proceeding.
- Contractor must notify the architect of any discrepancies before proceeding.
- Contractor to check/adjust dimensions of new work to suit existing conditions. Do not assume existing structure or details are plumb, square or level.
- All drawings to be read in conjunction with all other consultants drawings and specs.

Client
Mr D Pearson

Project
Eco-house Development
Ringehay Farm, Basford

Title
Illustrative Ground Floor Plan

Scale 1 : 100 | Size A3 | Drawn AM | Chk'd PR | Date 11/02/19

Status PLANNING

Job No. 1901 | Drawing No AL04 | Rev.