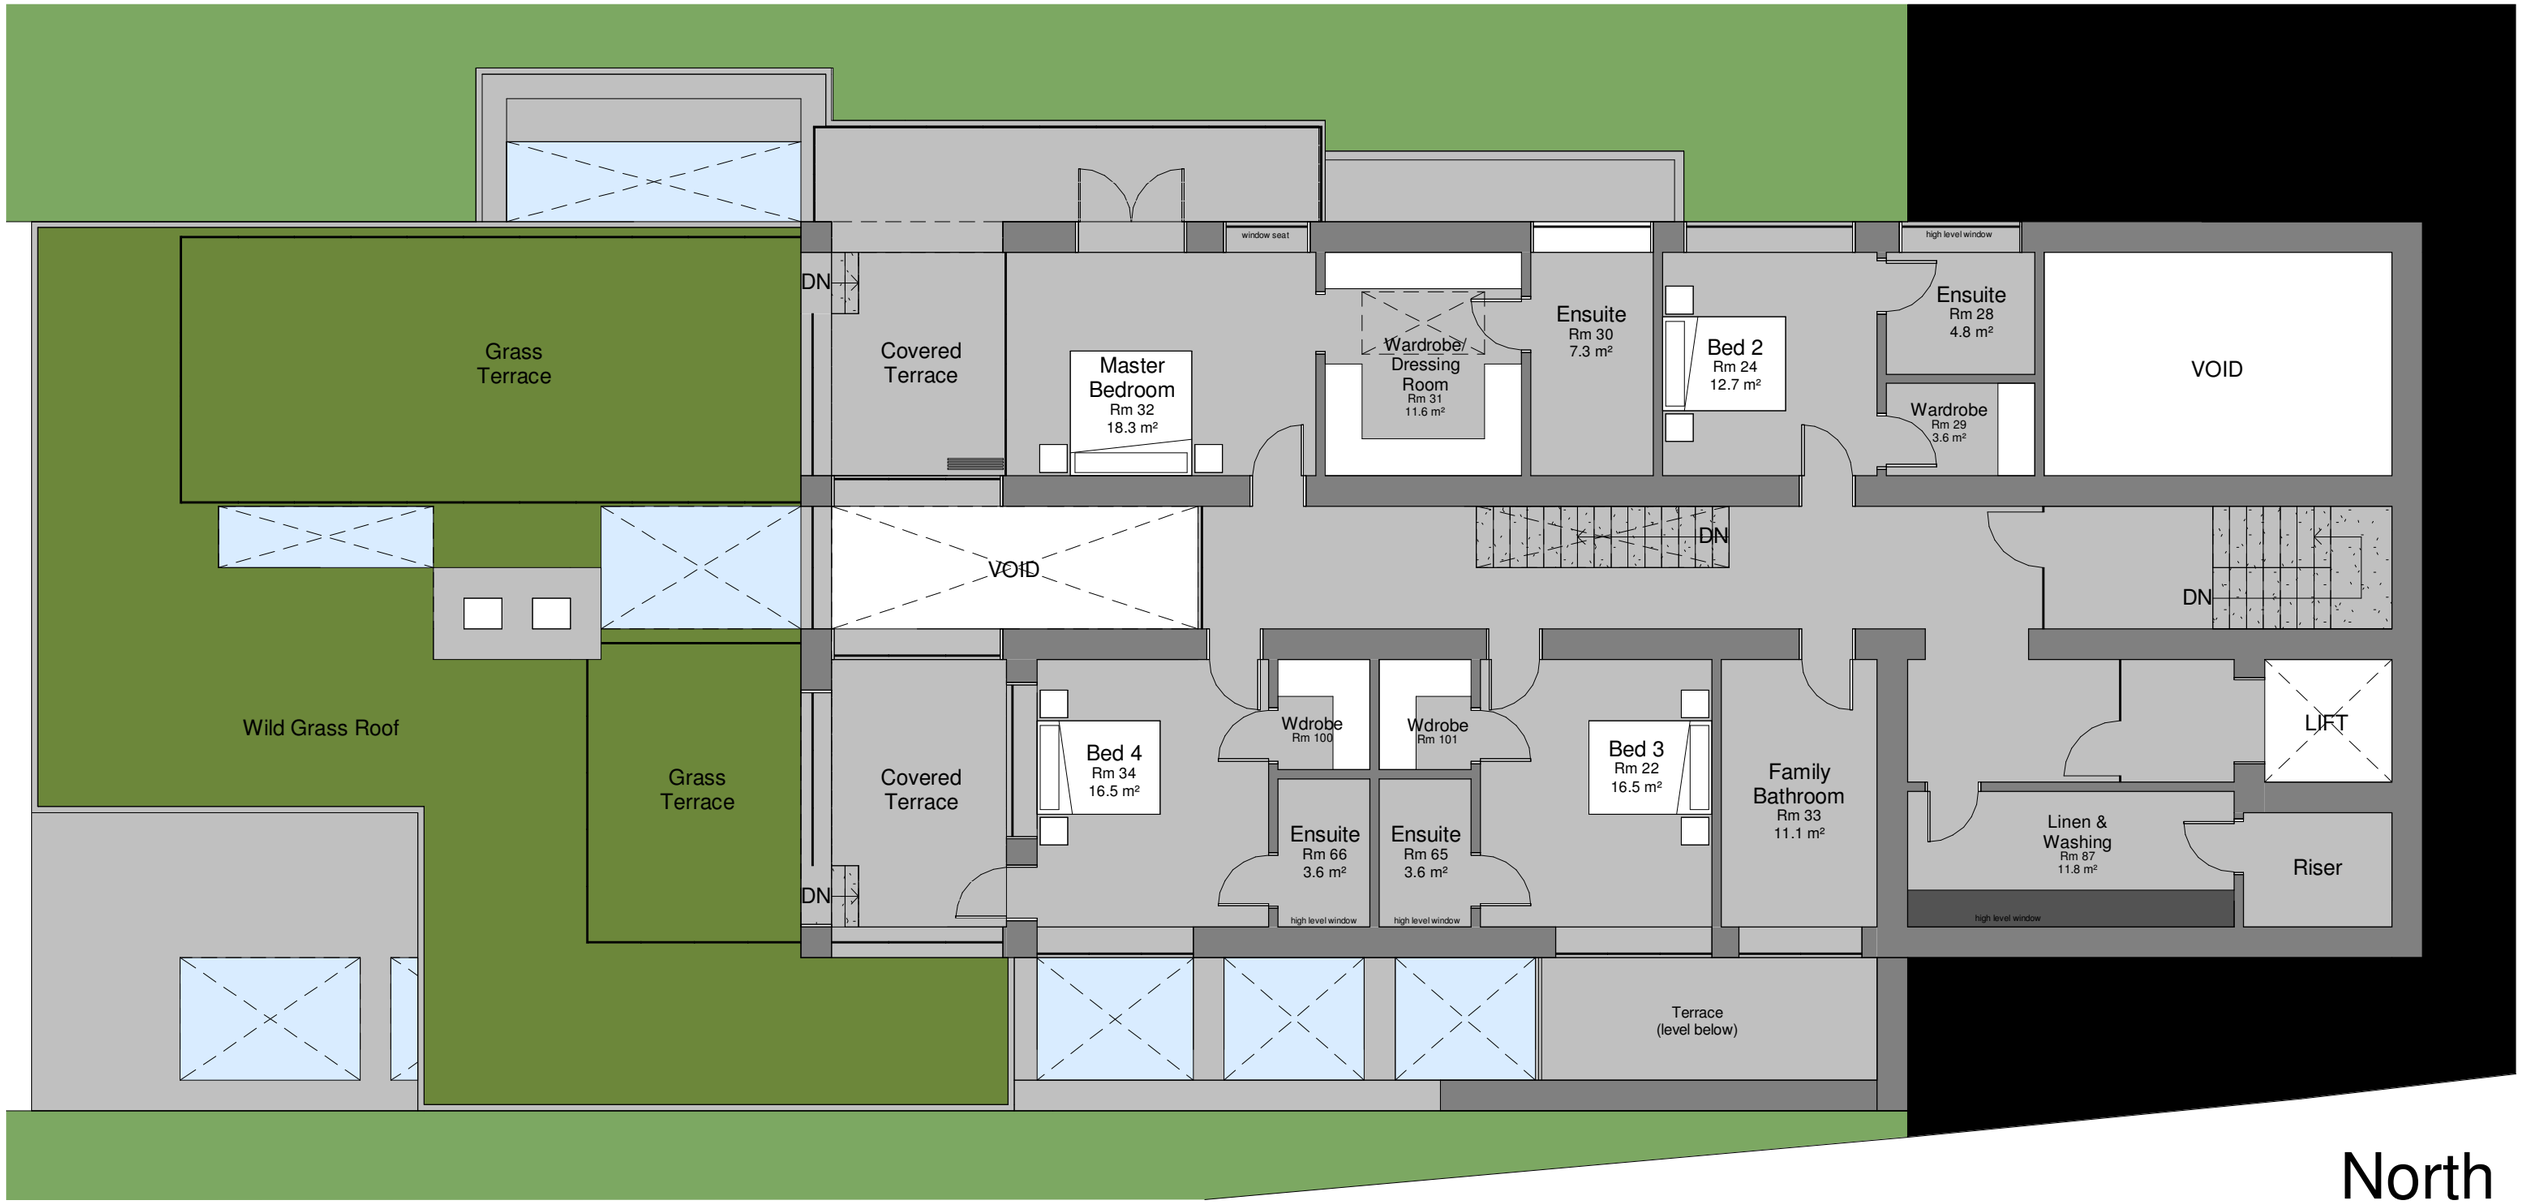

Rev	Date	Drawn	Description
A	01/04/19		Scale Bar Added

ctd architects
Clerk Bank House
Clerk Bank
LEEK
Staffordshire
ST13 5HE
t : 01538 373477
f : 01538 386503
e : info@ctdarchitects.co.uk
w : www.ctdarchitects.co.uk

ctd architects © 2019
- This drawing is copyright.
- All dimensions to be checked on site before proceeding.
- Contractor must notify the architect of any discrepancies before proceeding.
- Contractor to check/adjust dimensions of new work to suit existing conditions. Do not assume existing structure or details are plumb, square or level.
- All drawings to be read in conjunction with all other consultants drawings and specs.

Client
Mr D Pearson

Project
Eco-house Development
Ringehay Farm, Basford

Title
Illustrative Second Floor

Scale	Size	Drawn	Chk'd	Date
1 : 100	A3	AM	PR	10/02/19

Status PLANNING

Job No.	Drawing No	Rev.
1901	AL06	A