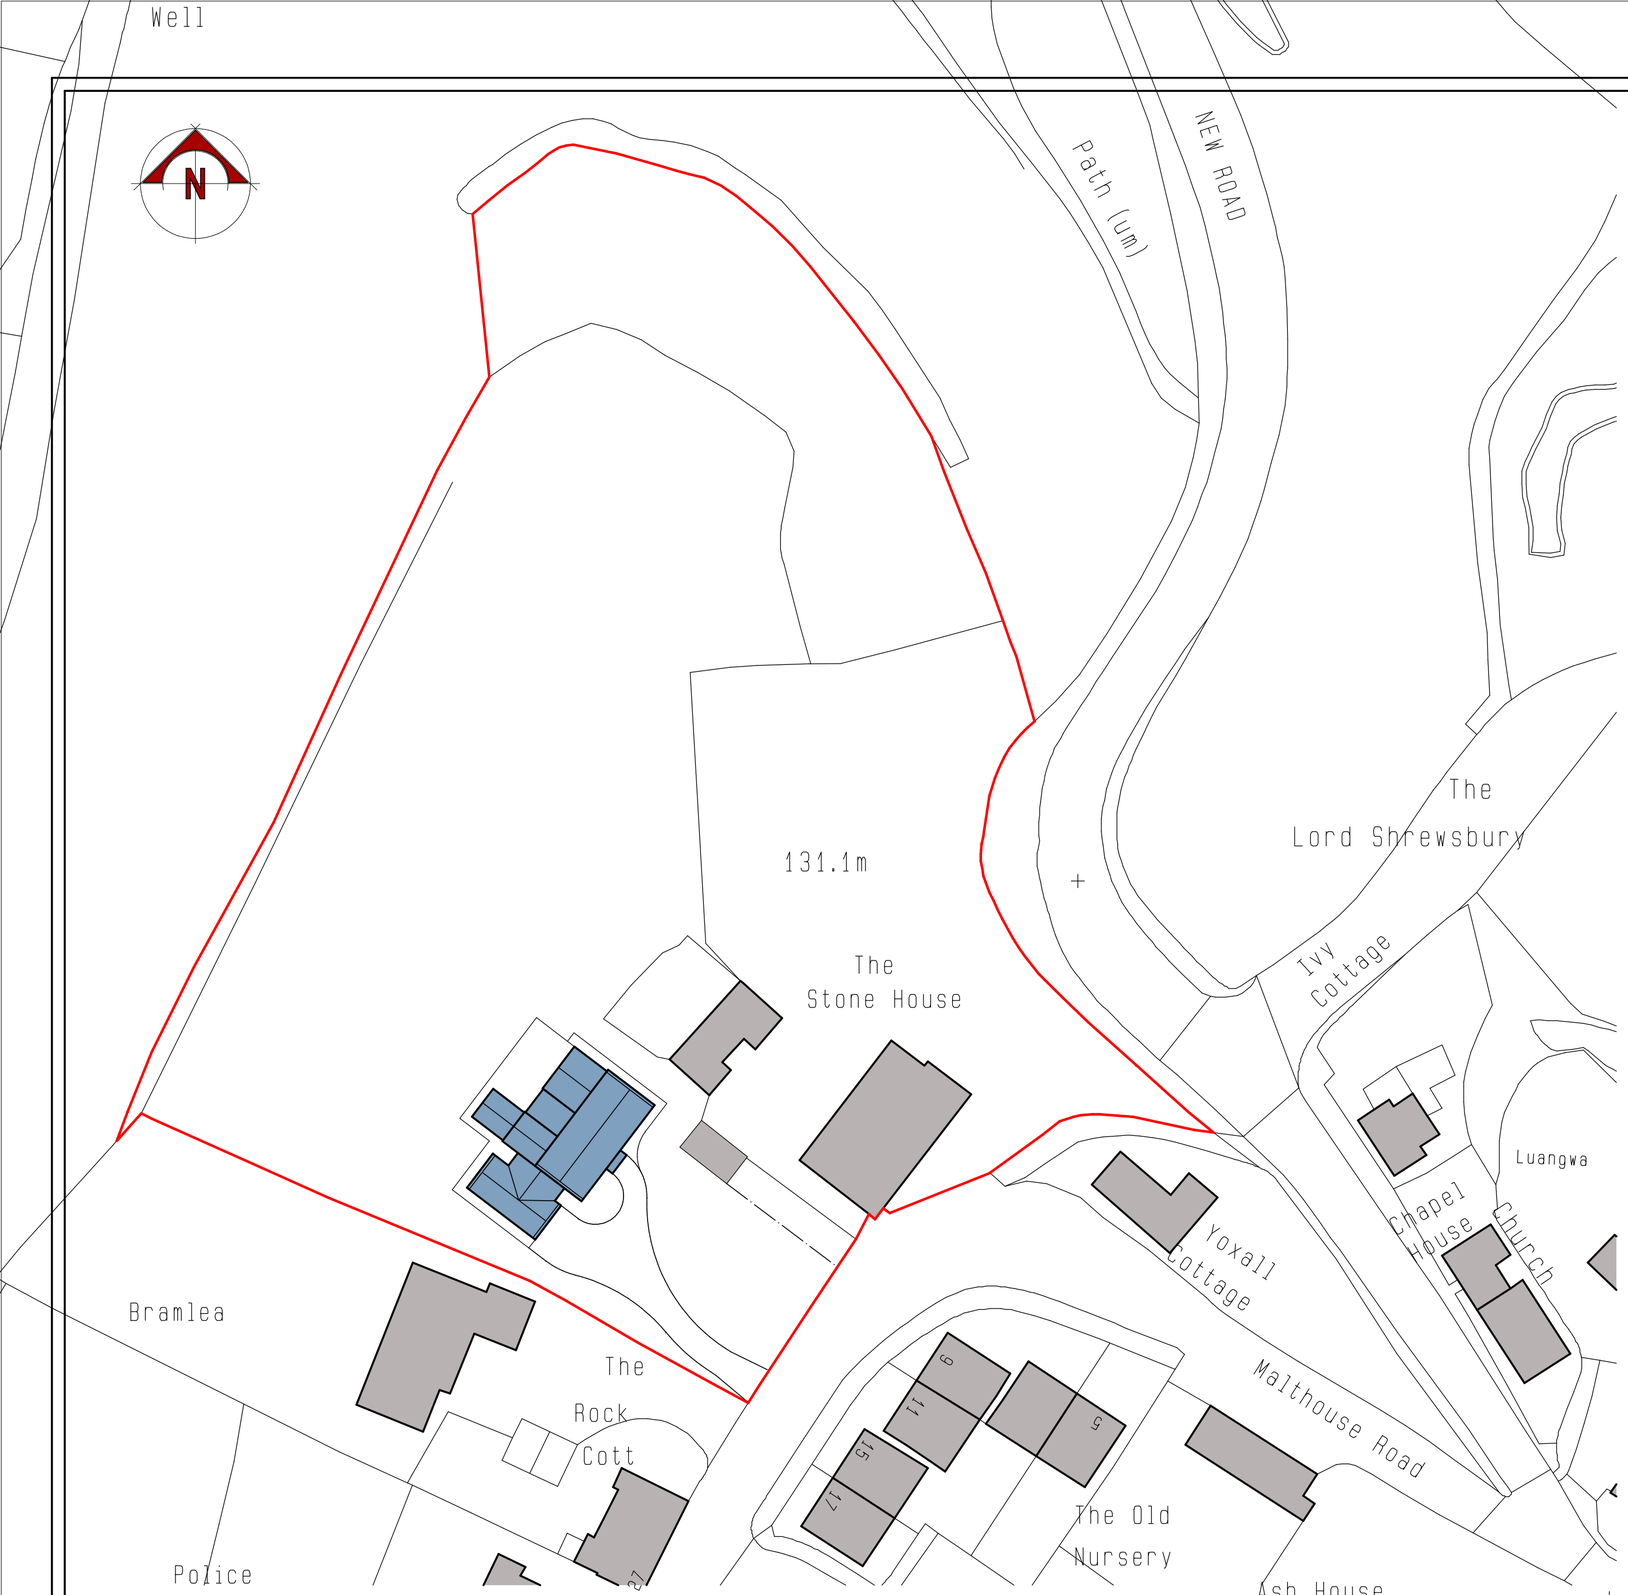

BLOCK PLAN

0.0m 5.0m 10.0m 15.0m 20.0m 25.0m

scale bar @ 1:500

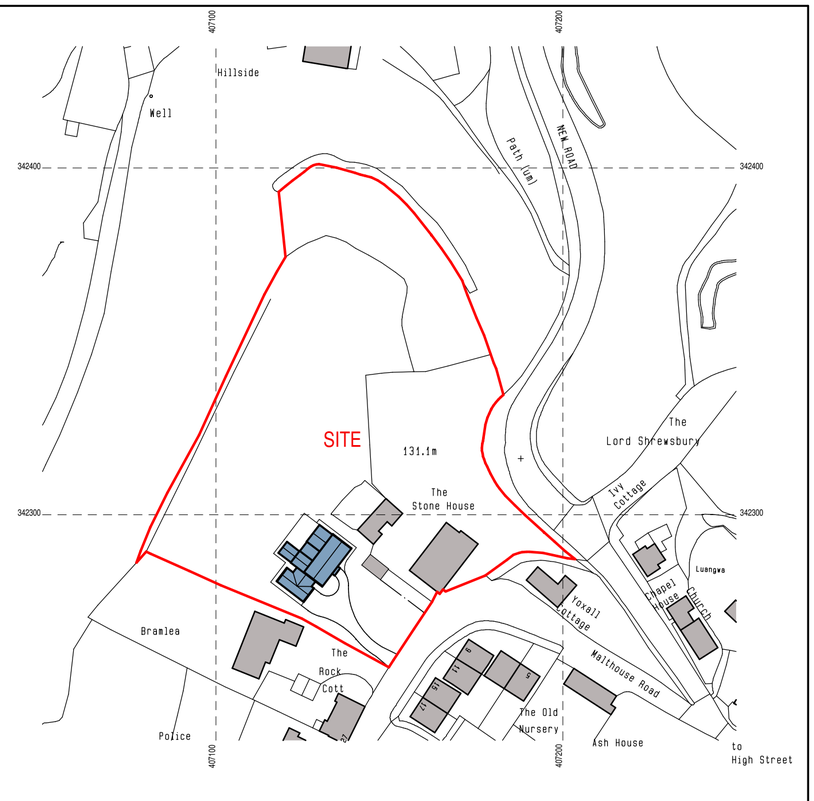

LOCATION PLAN

0.0m 10.0m 20.0m 30.0m 40.0m 50.0m

scale bar @ 1:1250

©Crown Copyright and database right 2014
Ordnance Survey licence 100048957

Dr and Mrs Webster

PROPOSED RESIDENTIAL DEVELOPMENT
STONE HOUSE,
MALTHOUSE ROAD,
ALTON, STOKE-ON-TRENT,
ST10 4AG

PLANNING PROPOSAL
LOCATION + BLOCK PLANS

Date	Sheet	Scale
MAY 2018	A2	1:1250 + 1:500
Drg No.	Rev.	Drawn
2015-2078-01	B	NAW

A - 30/05/2018 - TITLE SHEET UPDATED FOR PLANNING PROPOSAL
B - 30/05/2019 - BLOCK PLAN UPDATED WITH LATEST SCHEME

SAMMONS Architectural LIMITED
Chartered Institute of Architectural Technologists Registered Practice
10 Cawdry Buildings, Fountain Street, Leek. ST13 6JP
Telephone: 01538 386002
E-mail: info@sammonsltd.co.uk
Web: www.sammonsltd.co.uk

This drawing is copyright.
All dimensions must be checked prior to commencement.