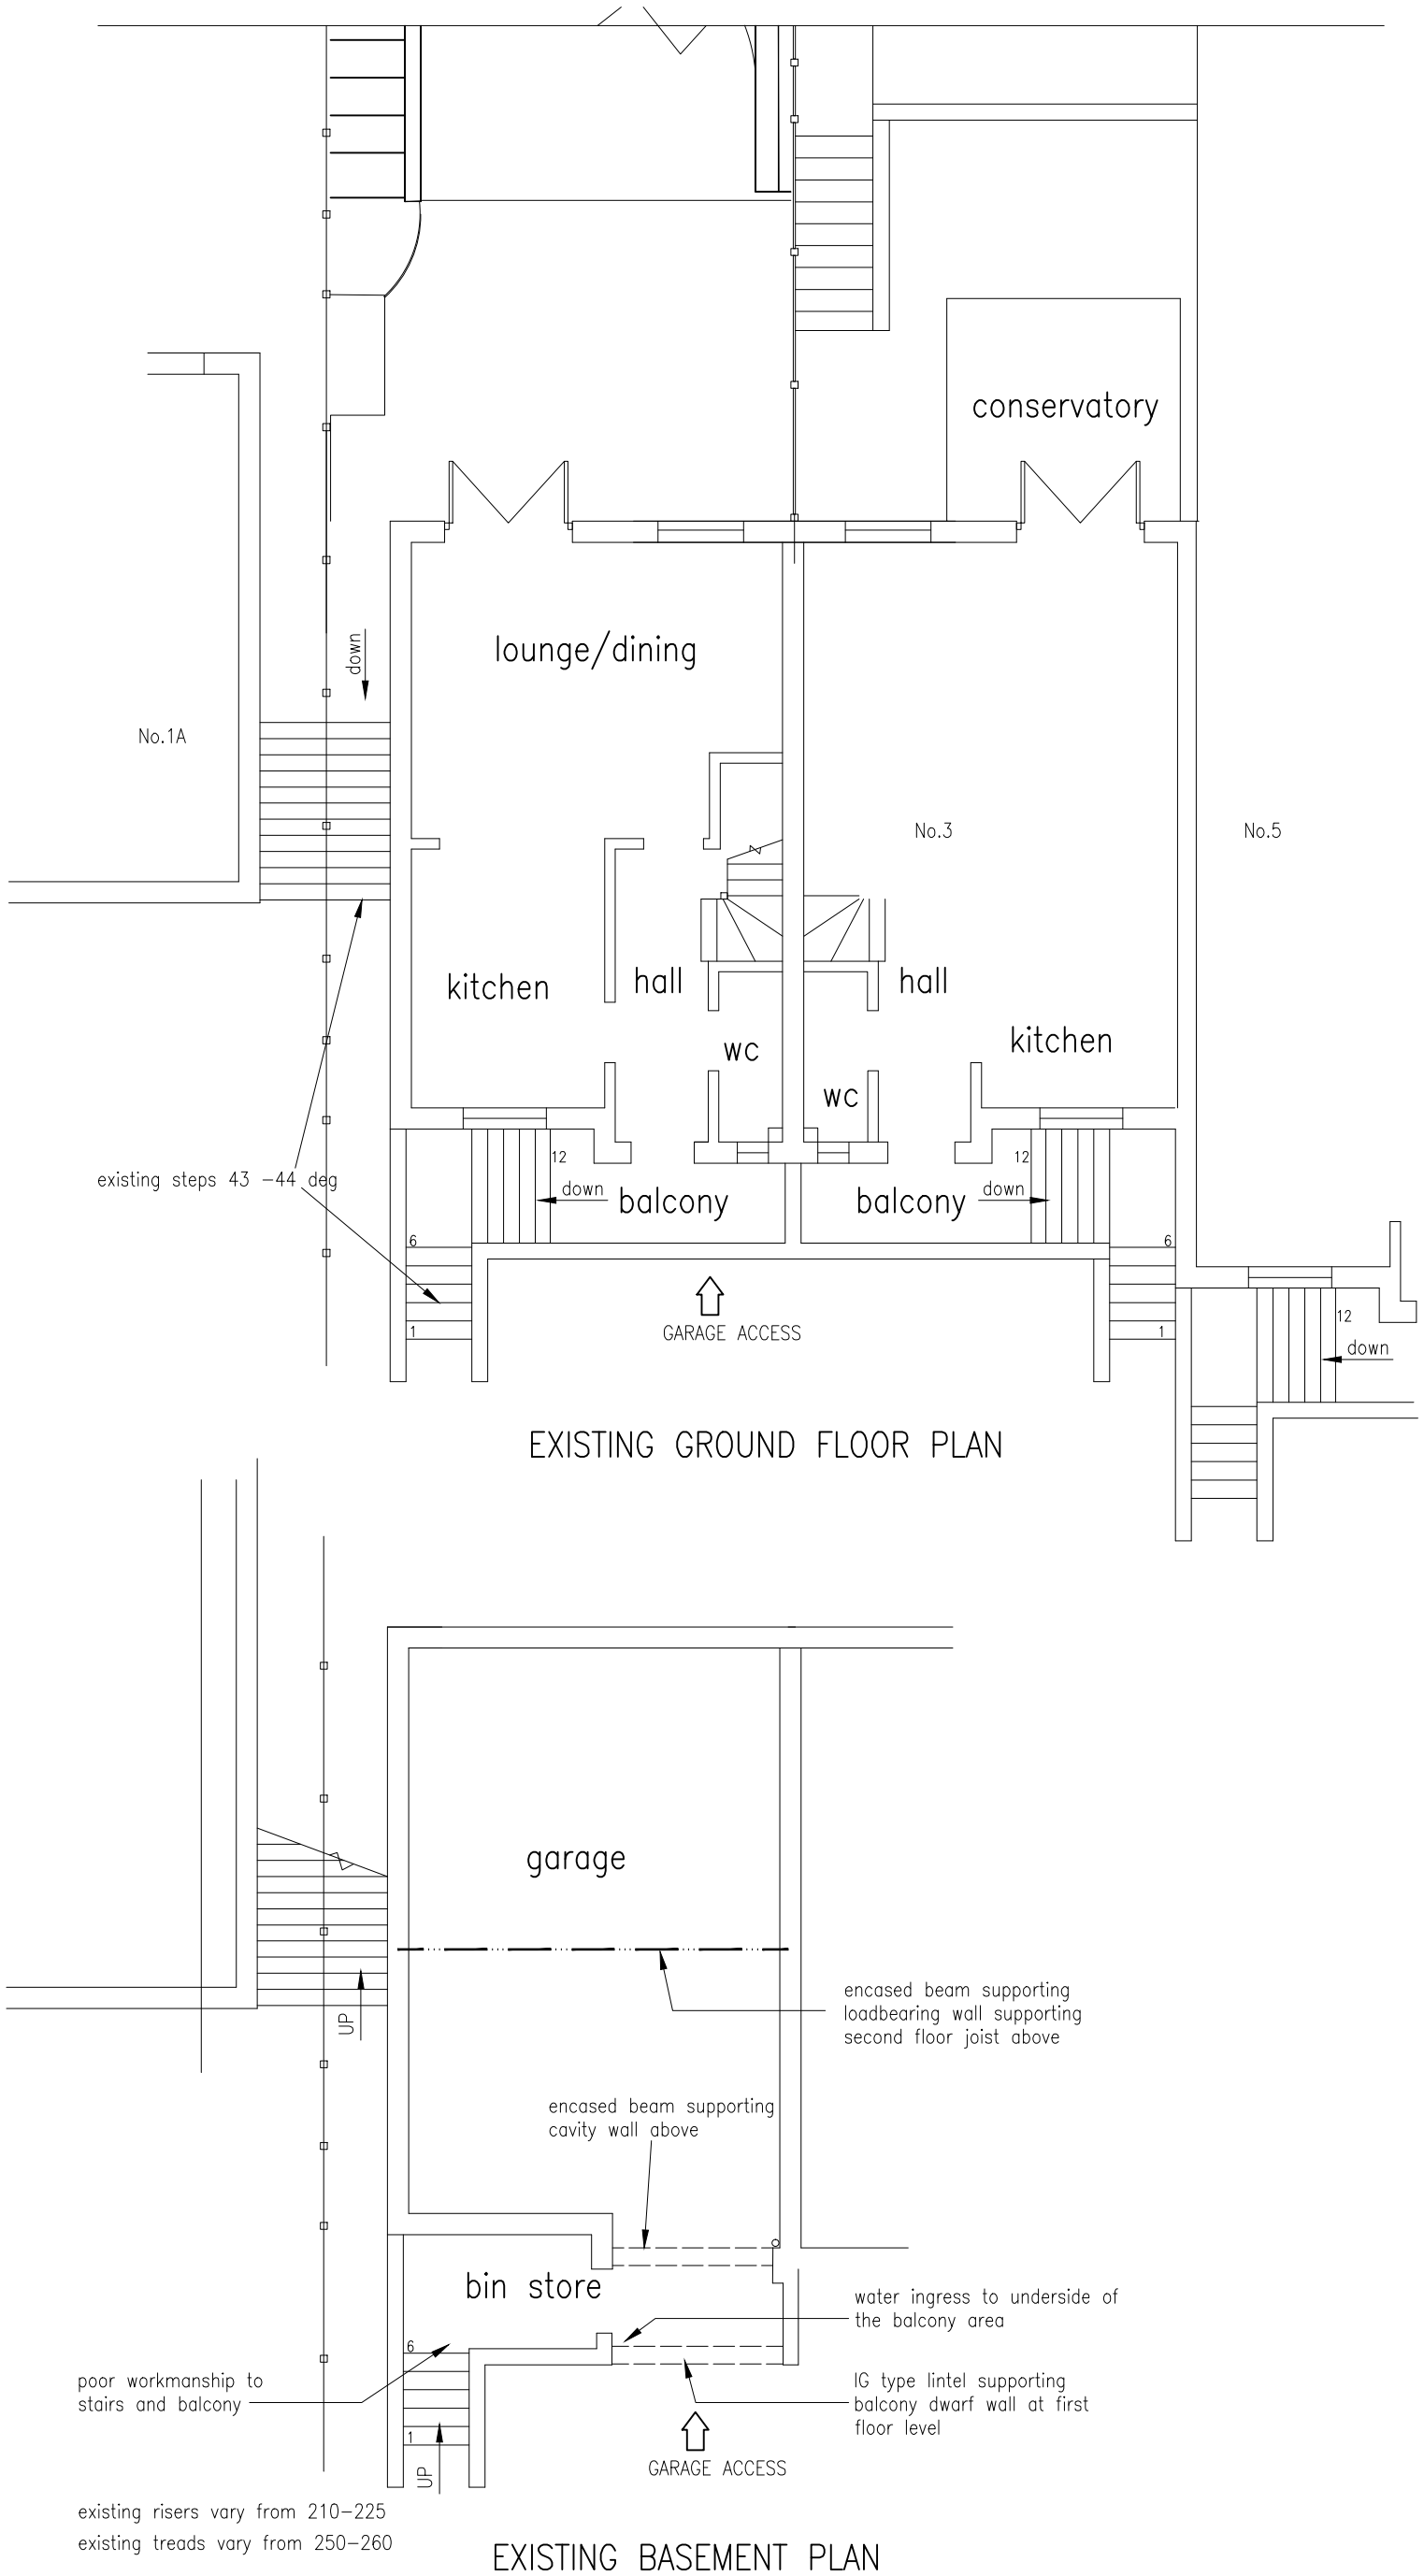

EXISTING GROUND FLOOR PLAN

EXISTING BASEMENT PLAN

NOTES
1. All dimensions in millimetres.

REVISIONS	DESCRIPTION	DATE
A		

EXISTING PLANS

PROPOSED GROUND FLOOR EXTENSION TO FRONT ELEVATION. NEW STAIRCASE & DOOR ACCESS TO SIDE ELEVATION AT APRIL HOUSE, 1 BADGERS SETT, LEEK, ST13 8YE

SCALE:– 1:100 @ A3 DATE: MAY 2019

DRWG No:–2019/05/P/30

A3