



EXISTING FRONT ELEVATION

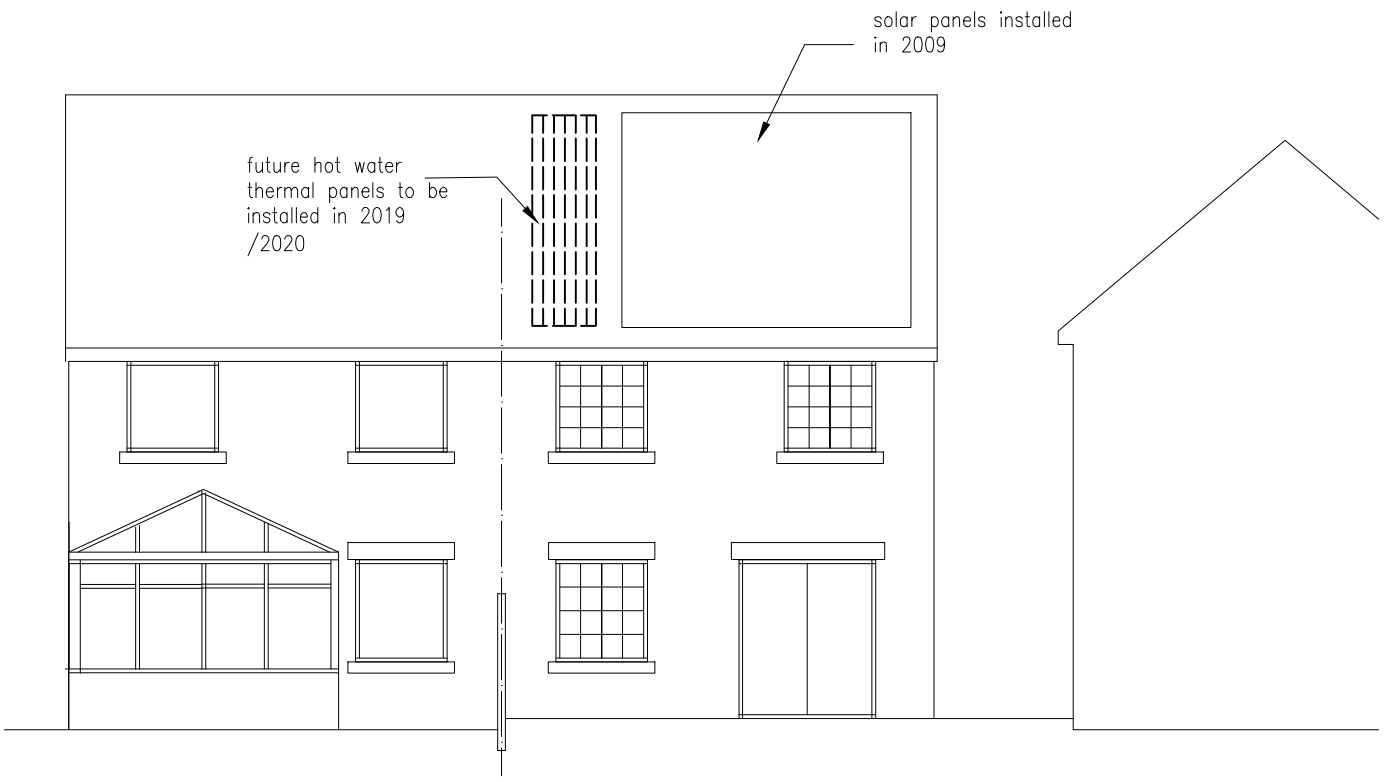

EXISTING REAR ELEVATION

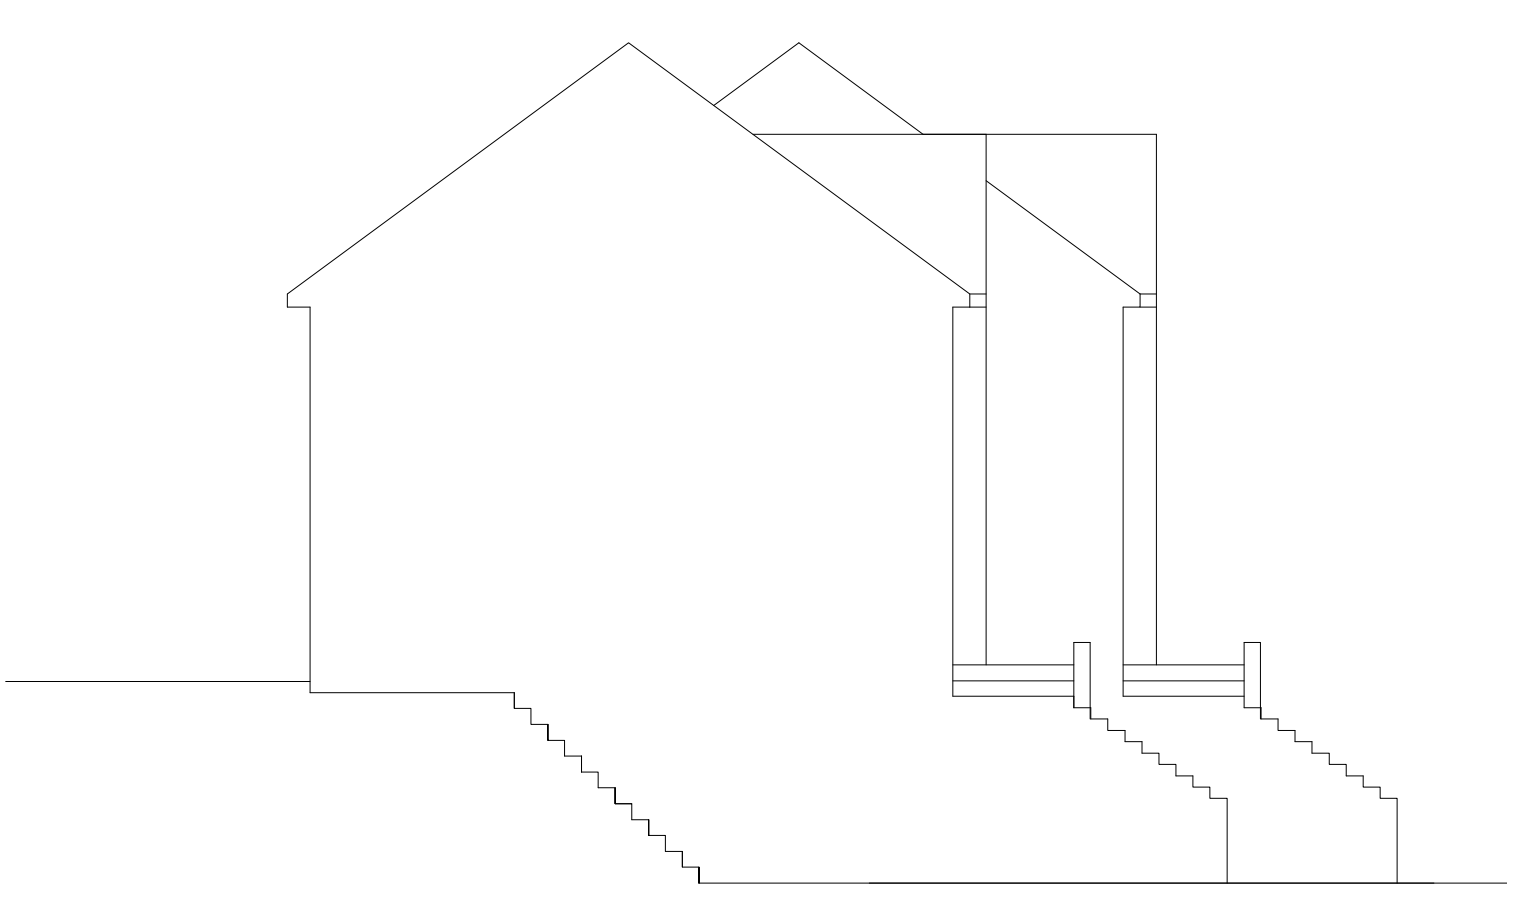

EXISTING SIDE ELEVATION

NOTES
1. All dimensions in millimetres.

REVISIONS	DESCRIPTION	DATE
A		

EXISTING ELEVATIONS

PROPOSED GROUND FLOOR EXTENSION TO FRONT ELEVATION. NEW STAIRCASE & DOOR ACCESS TO SIDE ELEVATION AT APRIL HOUSE, 1 BADGERS SETT, LEEK, ST13 8YE

SCALE:- 1:100 @ A3 DATE: MAY 2019

DRWG No:-2019/05/P/31

A3