

© MAC ARCHITECTURAL DESIGN LTD 2018. All rights reserved.
This Drawing and its contents has been produced for the Client only and is not intended for any other person or for any other purpose than the Drawing Status. No part of this drawing and associated graphical contents may be reproduced, copied, modified or distributed, without the prior written consent of MAC Architectural Design Ltd.

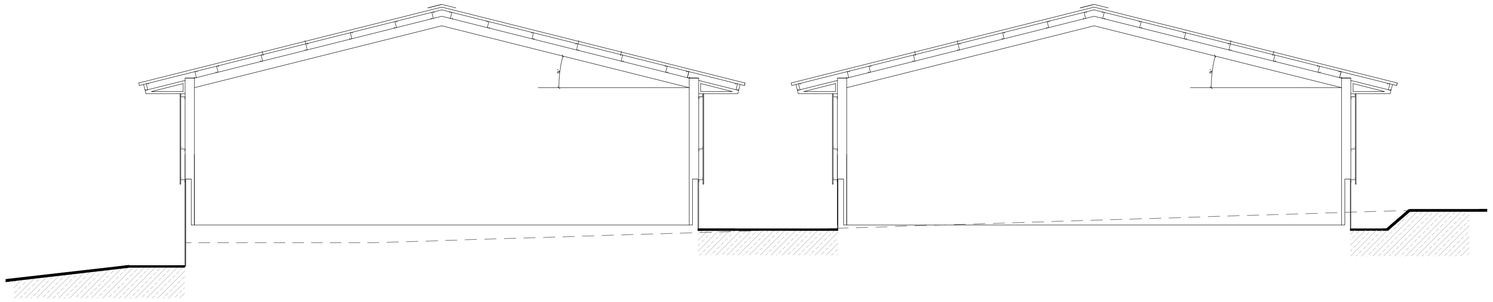

Section X-X Scale 1:100

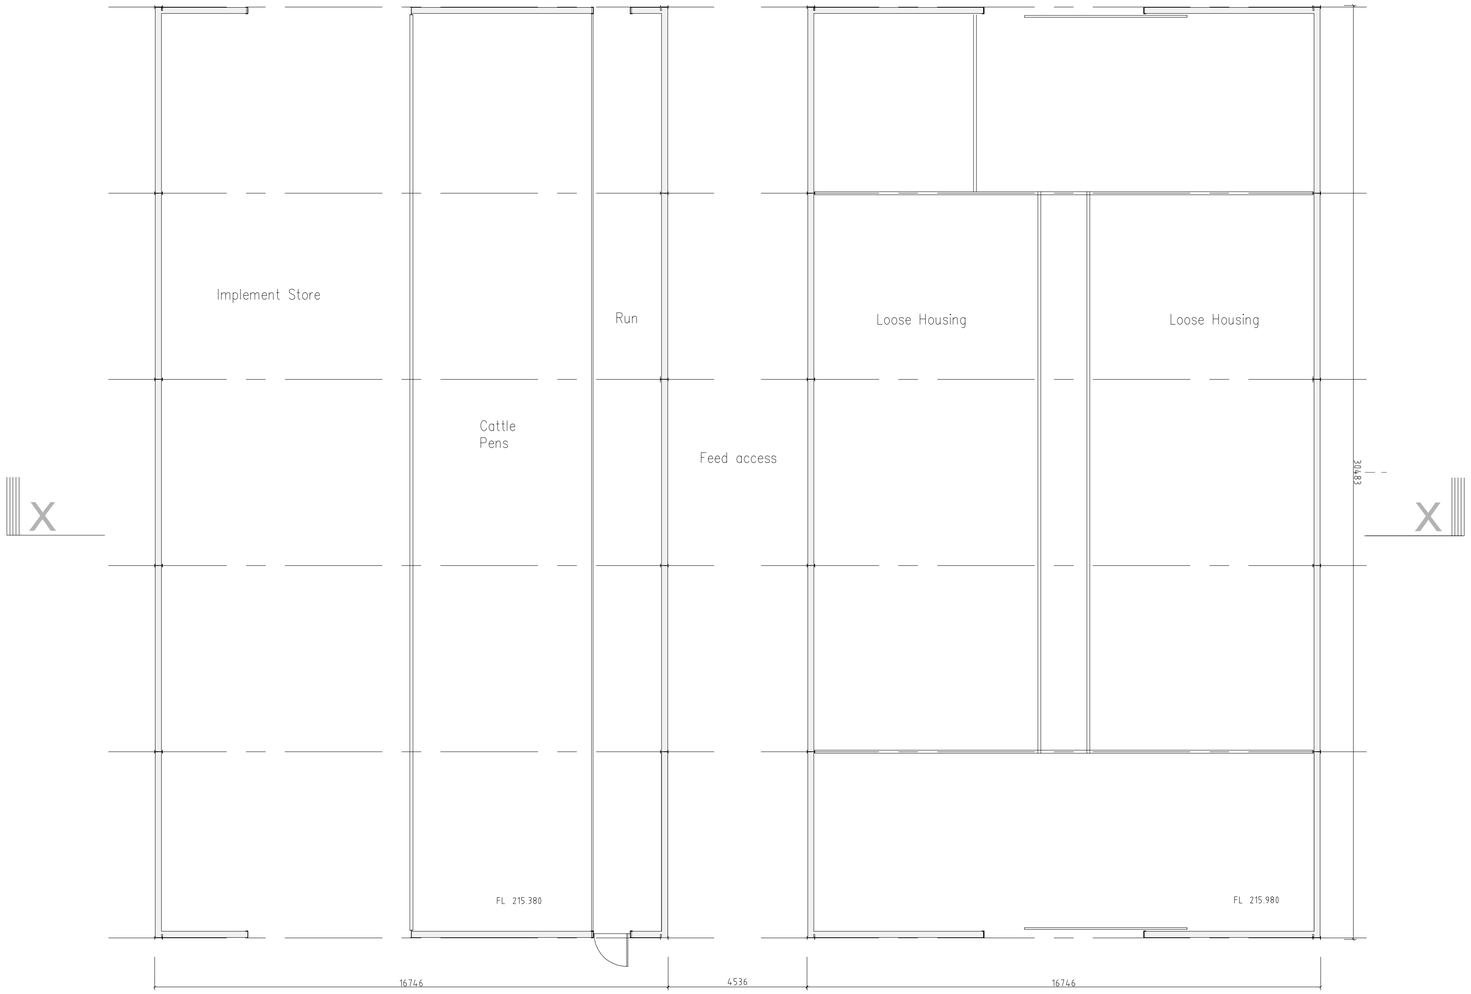

Floor Plan Scale 1:100



Site Plan Scale 1:500

Rev.	Drawn	Comments.	Date

MAC
ARCHITECTURAL DESIGN LTD
Moorland House, 123 Moorland Road, Burslem, ST6 1JD.
T:01782 503302 E:admin@mac-arch.co.uk

Client:
Mr L Shuker.

Project:
Proposed livestock building at Malt House Farm, Leek Road, Weston Coyney, Stoke on Trent. Staffordshire ST13 5BE.

Title:
Plans and Section.

Status:
Planning.

A1: Drawn: AC Bailey April 2019 Drawing Ref: 1618-02