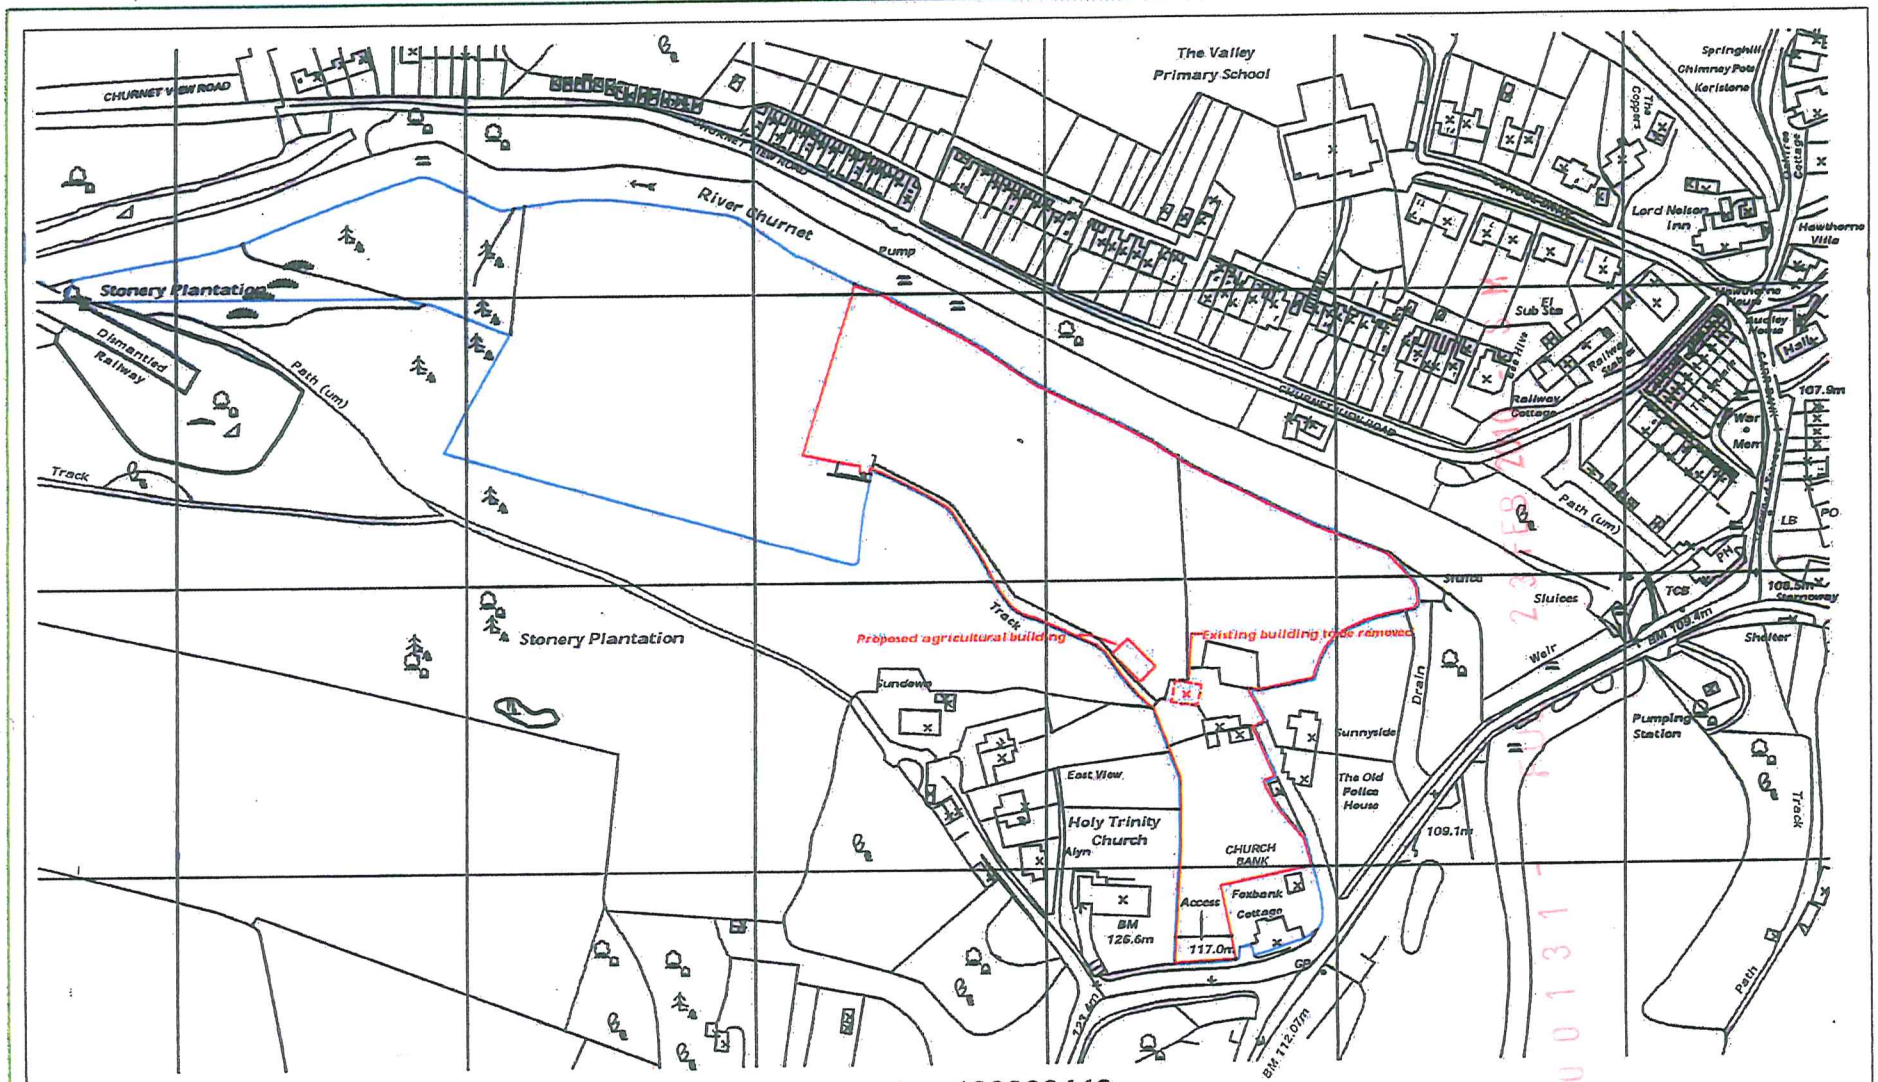

© Crown Copyright 2008. All rights reserved. Licence number 100020449

Reproduced from Ordnance Survey digital map data, 1:2500 scale, by permission of Ordnance Survey on behalf of The Controller of Her Majesty's Stationery Office.
© Crown copyright. All rights reserved. Licence Number: 100046980

RECEIVED 14 AUG 2008
08/01556/FUL

Allen & Hunt Ltd
Construction Engineers
Narlow Works, Thorpe
ASHBOURNE. DE6 2AT
Tel: 01335 350419
Fax: 01335 350533

Client:
Mr & Mrs D Arnold
Foxbank Cottage, Church Hill
Oakamoor. ST10 3AL

Project:
Proposed Agricultural Building

Title:
Location Plan

Date:	Scale:	Index No:	Drawn:	Checked:
31/07/08	1:2500		DC	
DRG.No.	686-003		Rev:	App:

PDF created with pdfFactory trial version www.pdffactory.com