
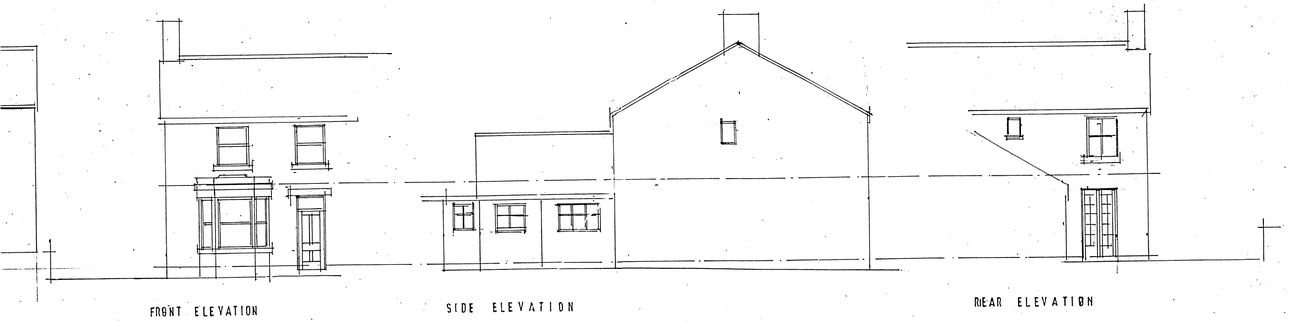



FRONT ELEVATION

SIDE ELEVATION

REAR ELEVATION

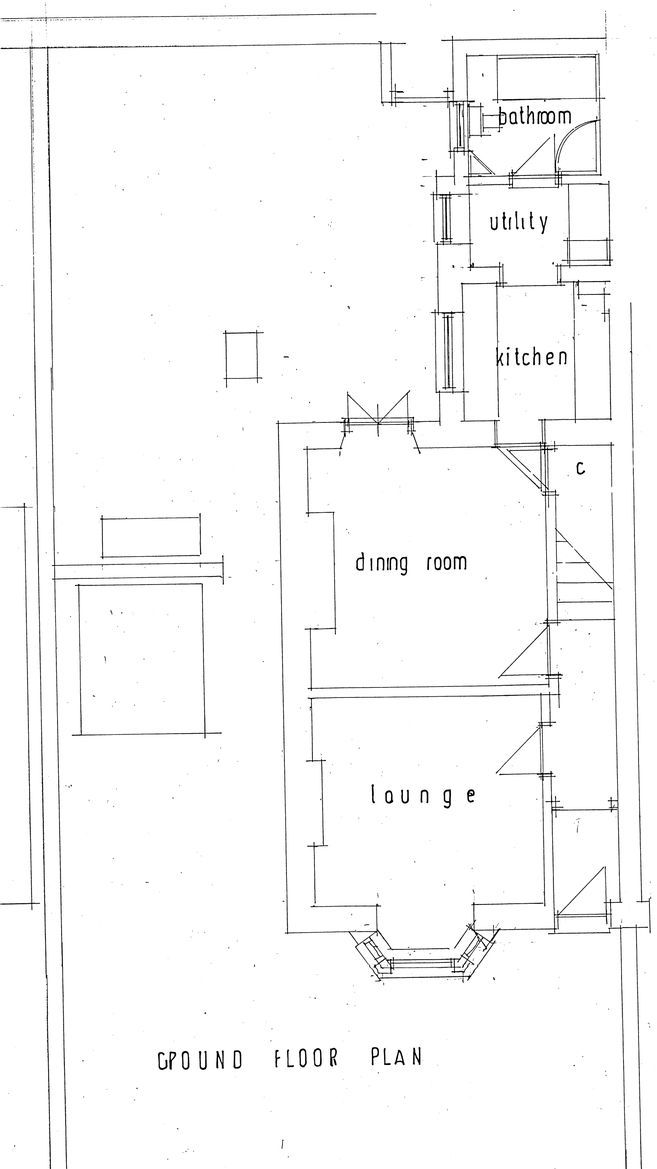

GROUND FLOOR PLAN

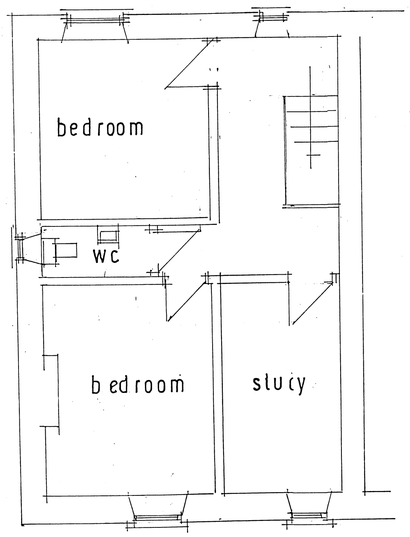

FIRST FLOOR PLAN

The Party Wall Act 1996: Work shown on this drawing may be covered by this Act. Building owners intending to carry out work covered by this Act must give in writing of intended Works to all the relevant adjoining owners.

Local Authority Drawing
as existing

ARCHTREND DESIGN
122 Waggs Road
Congleton
Cheshire
tel/fax 01260 274221
e mail sb4221@aol.com.

Proposed side two storey extension at
444 New Street, Biddulph Moor,
Staffordshire Moorlands. ST8 7HZ
for
Mr and Mrs A. Foster.

Dwg. No. 2673/01/

Scale: 1:50 1:100