
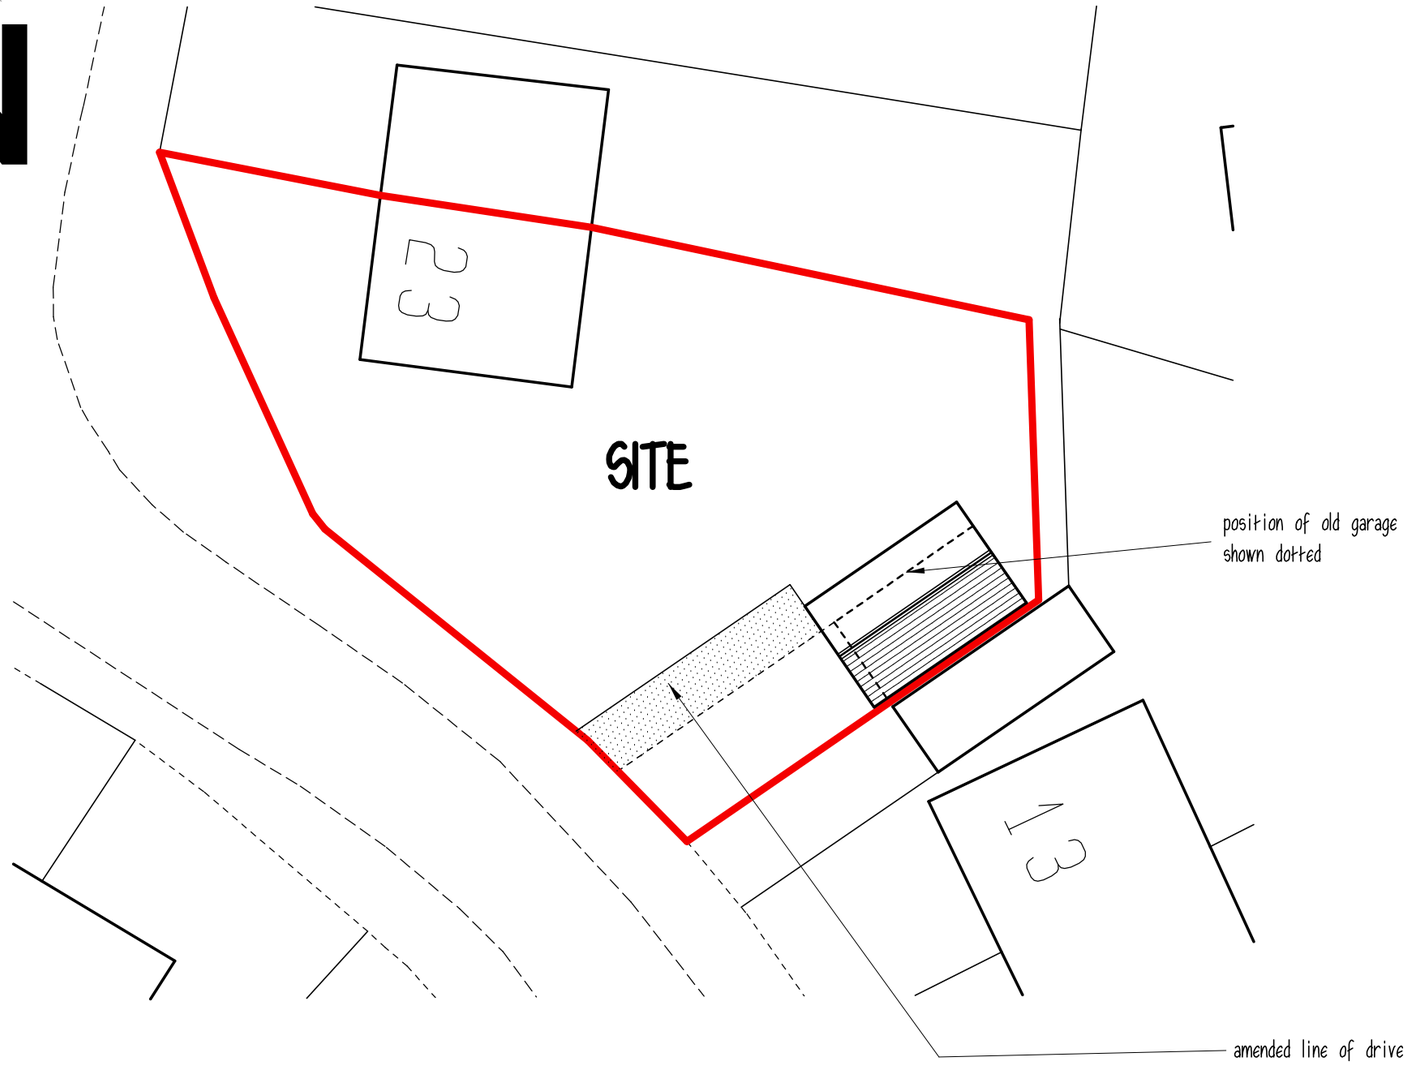


BLOCK PLAN 1:200

Ordnance Survey (c) Crown Copyright 2019. All rights reserved. Licence number 100022432

0 1 2 3 4 5 10metres

Scale Bar 1:500 on A3 Sheet

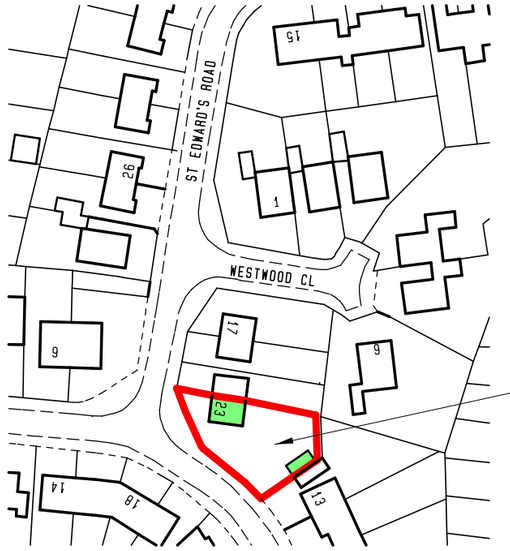

LOCATION PLAN

1:1250

0 10 20 30 40 50metres

Scale Bar 1:1250 on A3 Sheet

RICS
The mark of
property professionalism worldwide

RLM ASSOCIATES

JOB	23, ST. EDWARDS ROAD, CHEDDLETON.
CLIENT	Mr. O. SPEED.
DRAWING	BLOCK AND LOCATION PLANS - AMENDED.
DATE	March 2019.
SCALE	1:200, 1:1250.
DRWG No.	RLM937/3.
REVISION	A.