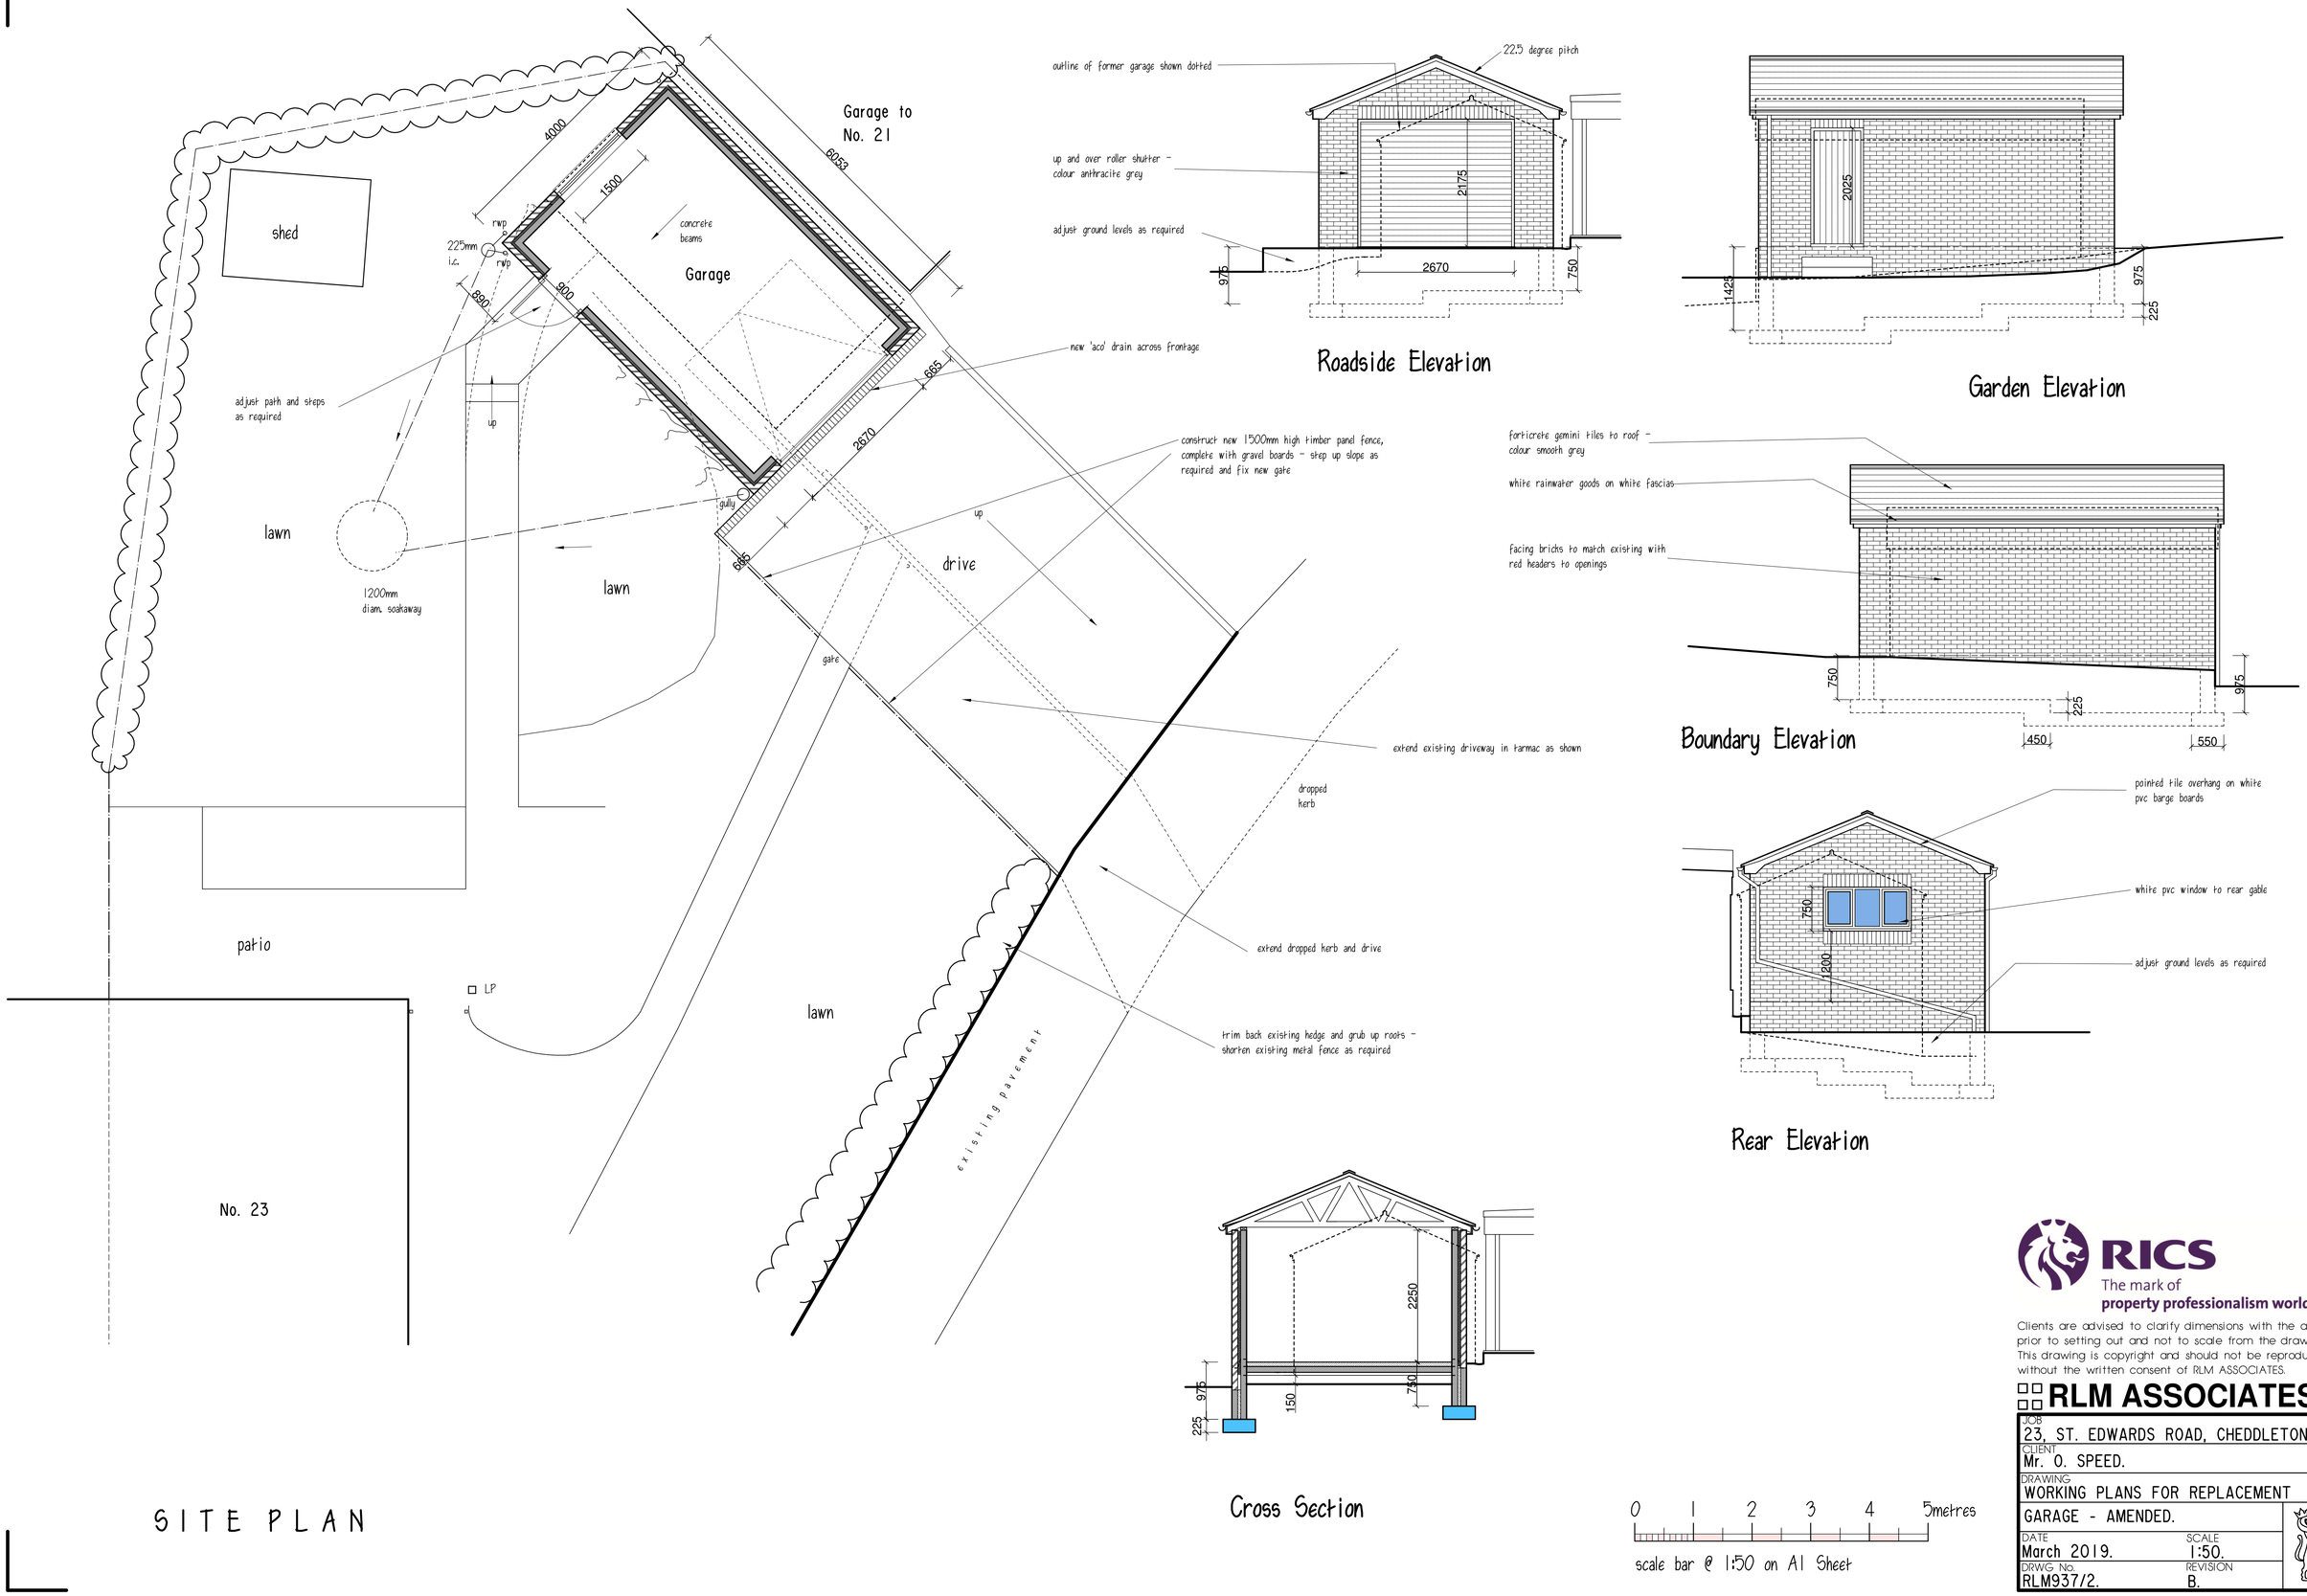

SITE PLAN

Roadside Elevation

Garden Elevation

Boundary Elevation

Rear Elevation

Cross Section

0 1 2 3 4 5metres

scale bar @ 1:50 on A1 Sheet

RICS
The mark of
property professionalism worldwide

Clients are advised to clarify dimensions with the author prior to setting out and not to scale from the drawing. This drawing is copyright and should not be reproduced without the written consent of RLM ASSOCIATES.

RLM ASSOCIATES

JOB	23, ST. EDWARDS ROAD, CHEDDLETON.
CLIENT	Mr. O. SPEED.
DRAWING	WORKING PLANS FOR REPLACEMENT GARAGE - AMENDED.
DATE	March 2019.
SCALE	1:50.
DRWG No.	RLM937/2.
REVISION	B.