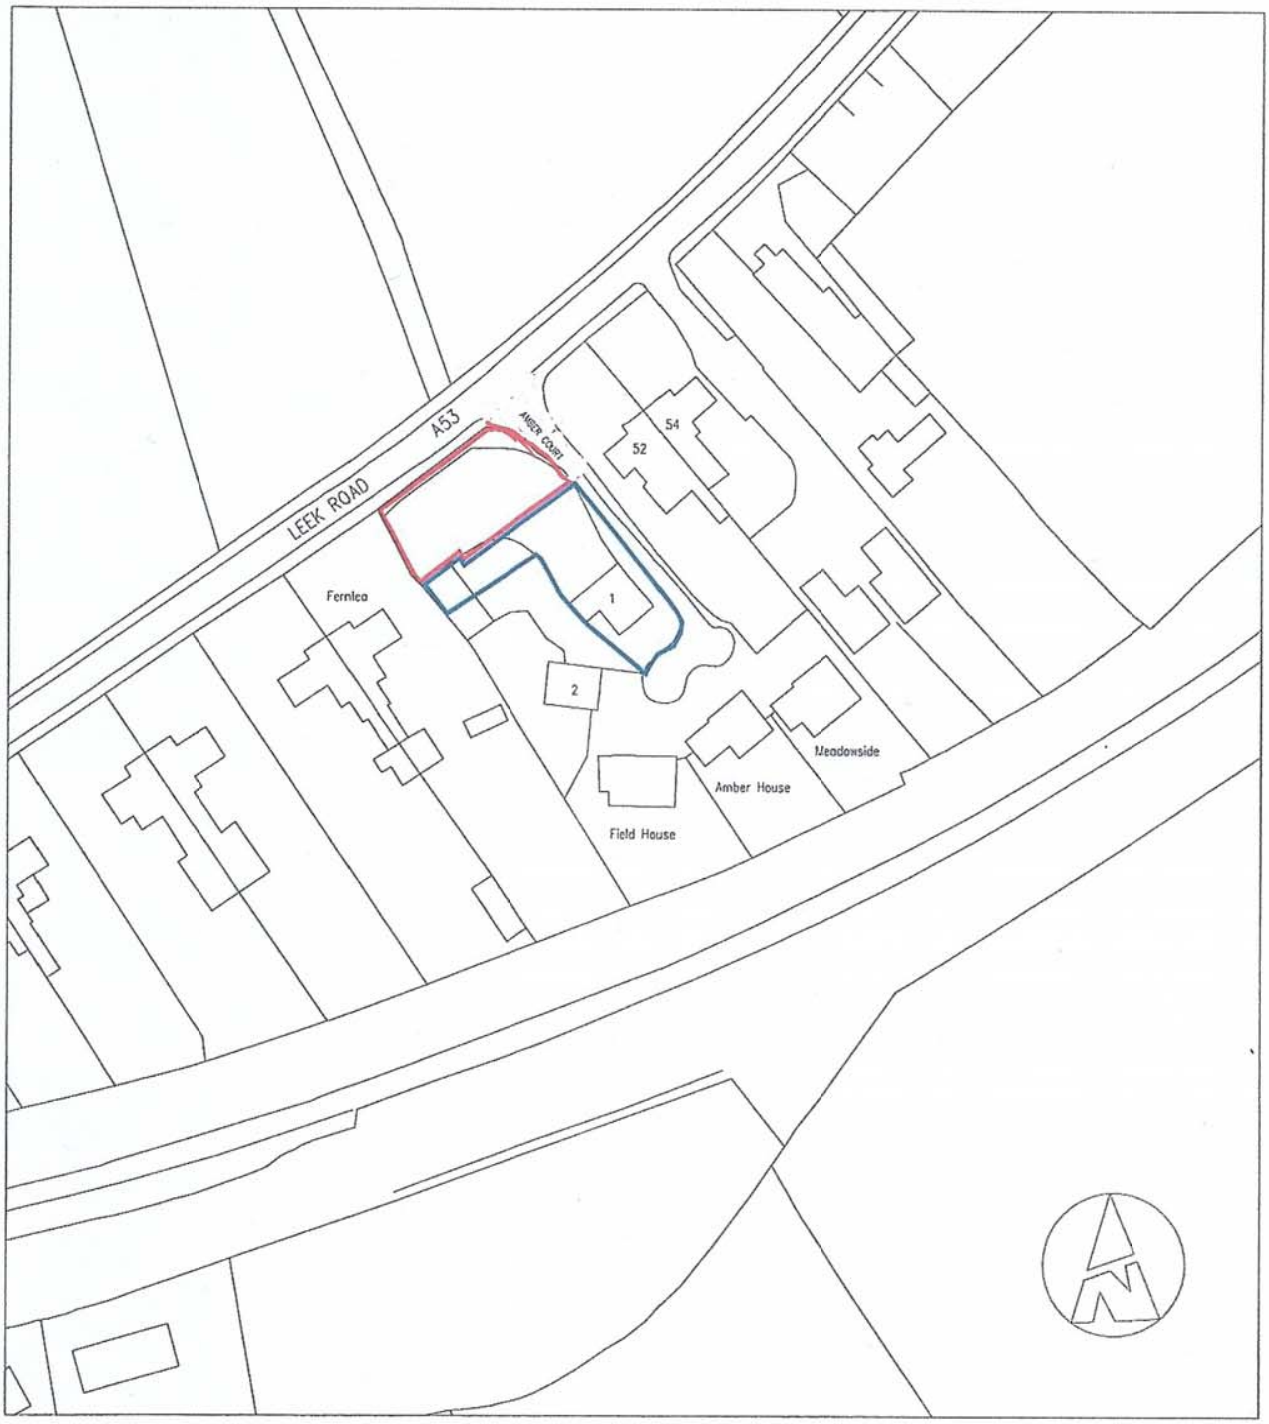

© Crown Copyright 2018
All rights reserved. Licence number 100049235

LOCATION PLAN Scale 1:1250

No 1
Amber Court,
Stockton Brook,
Stoke on Trent,
Staffordshire,
ST9 9NE.

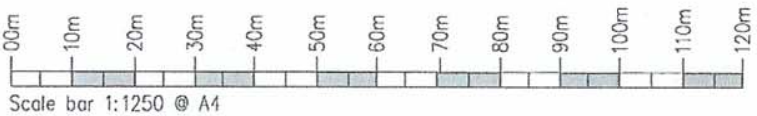

Scale bar 1:1250 @ A4