



FRONT ELEVATION 1:100

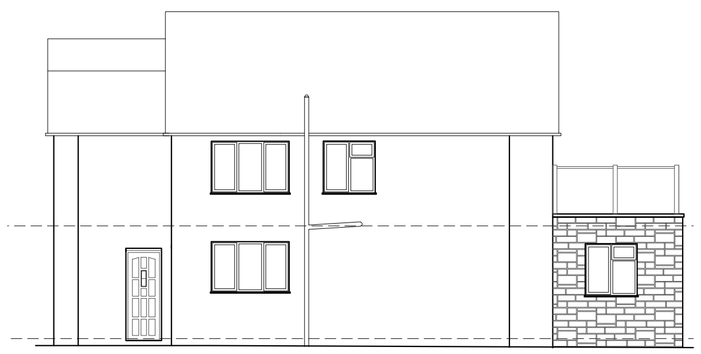


SIDE ELEVATION 1:100



SIDE ELEVATION 1:100

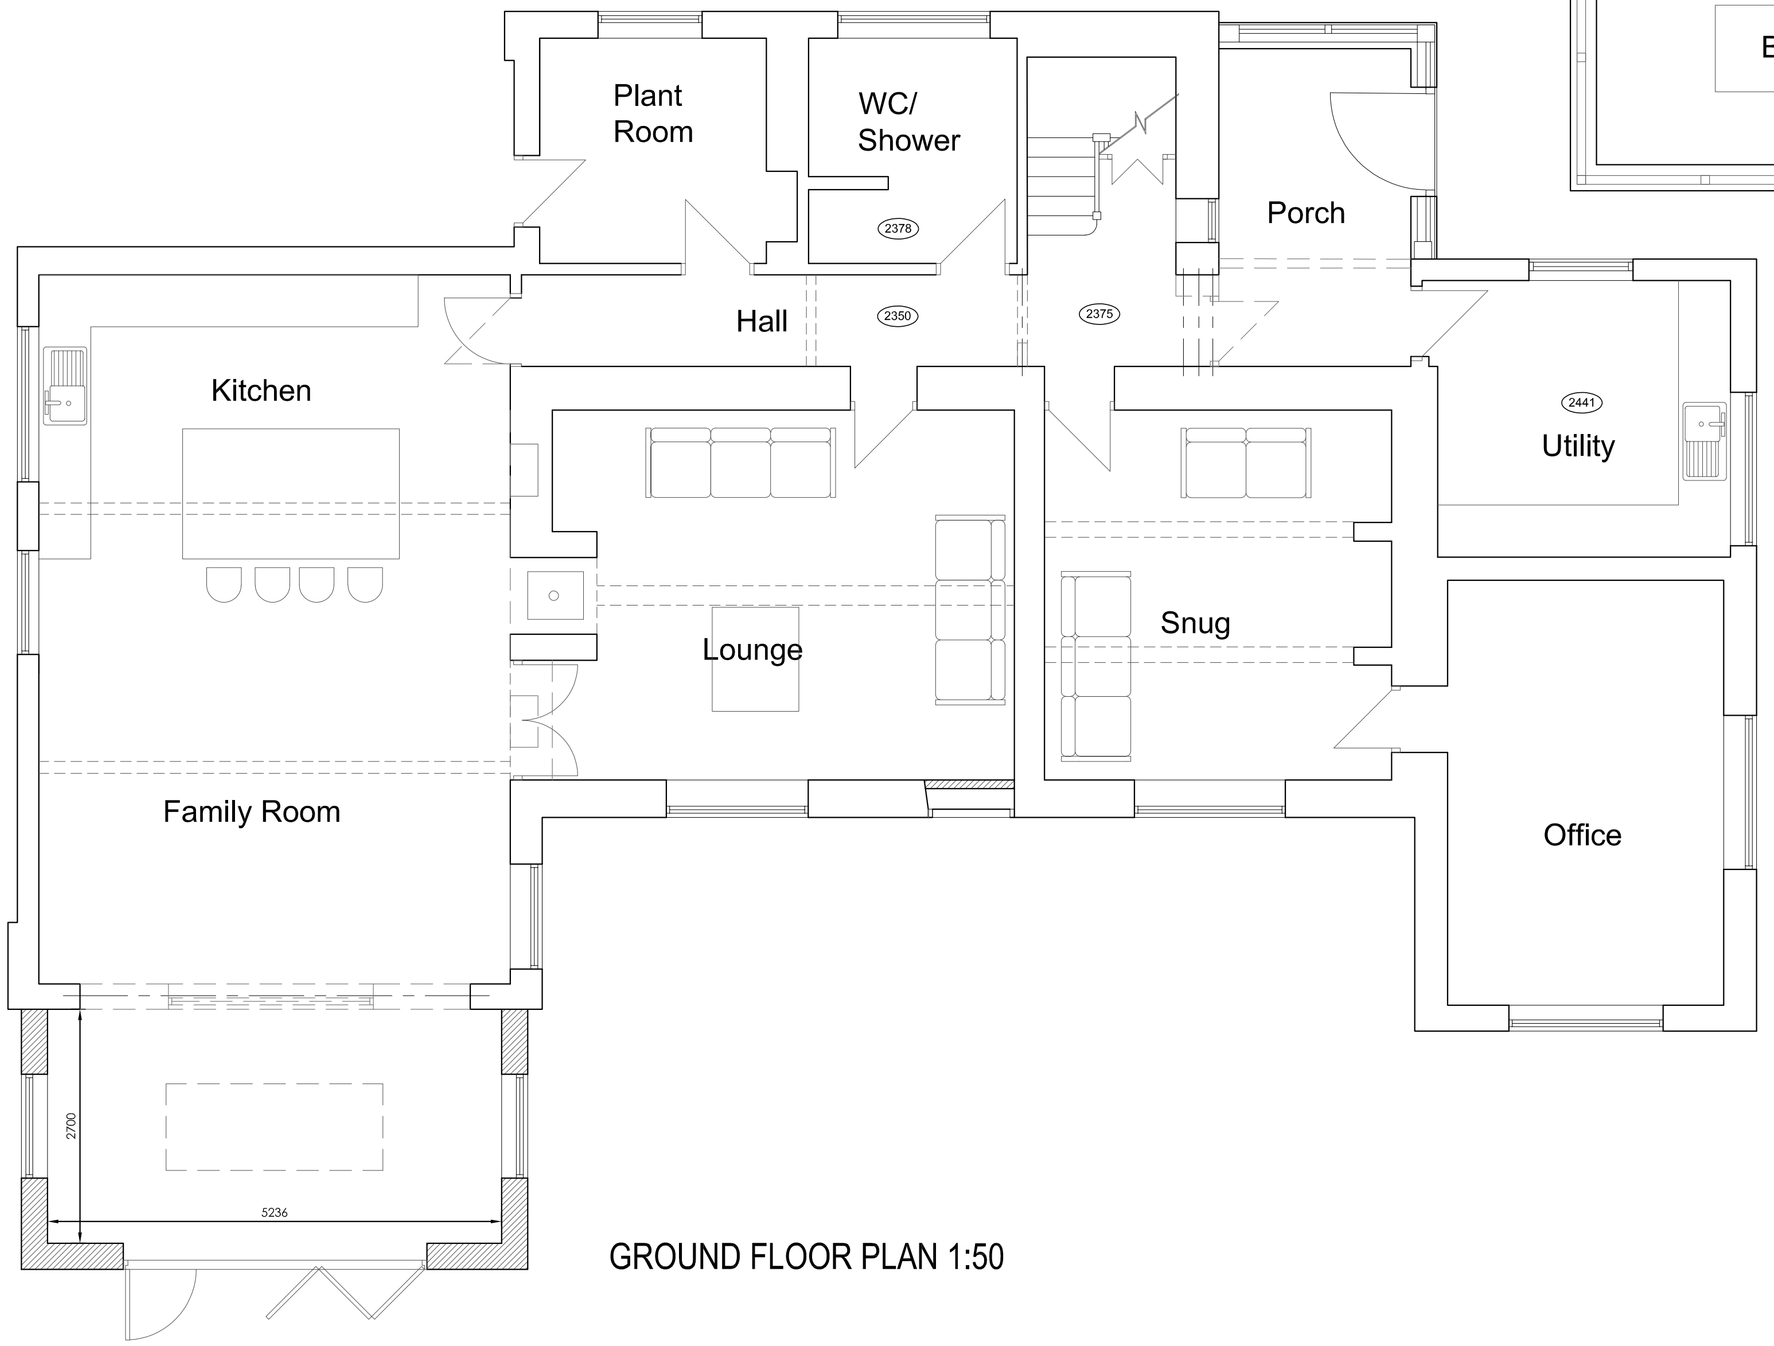


GROUND FLOOR PLAN 1:50

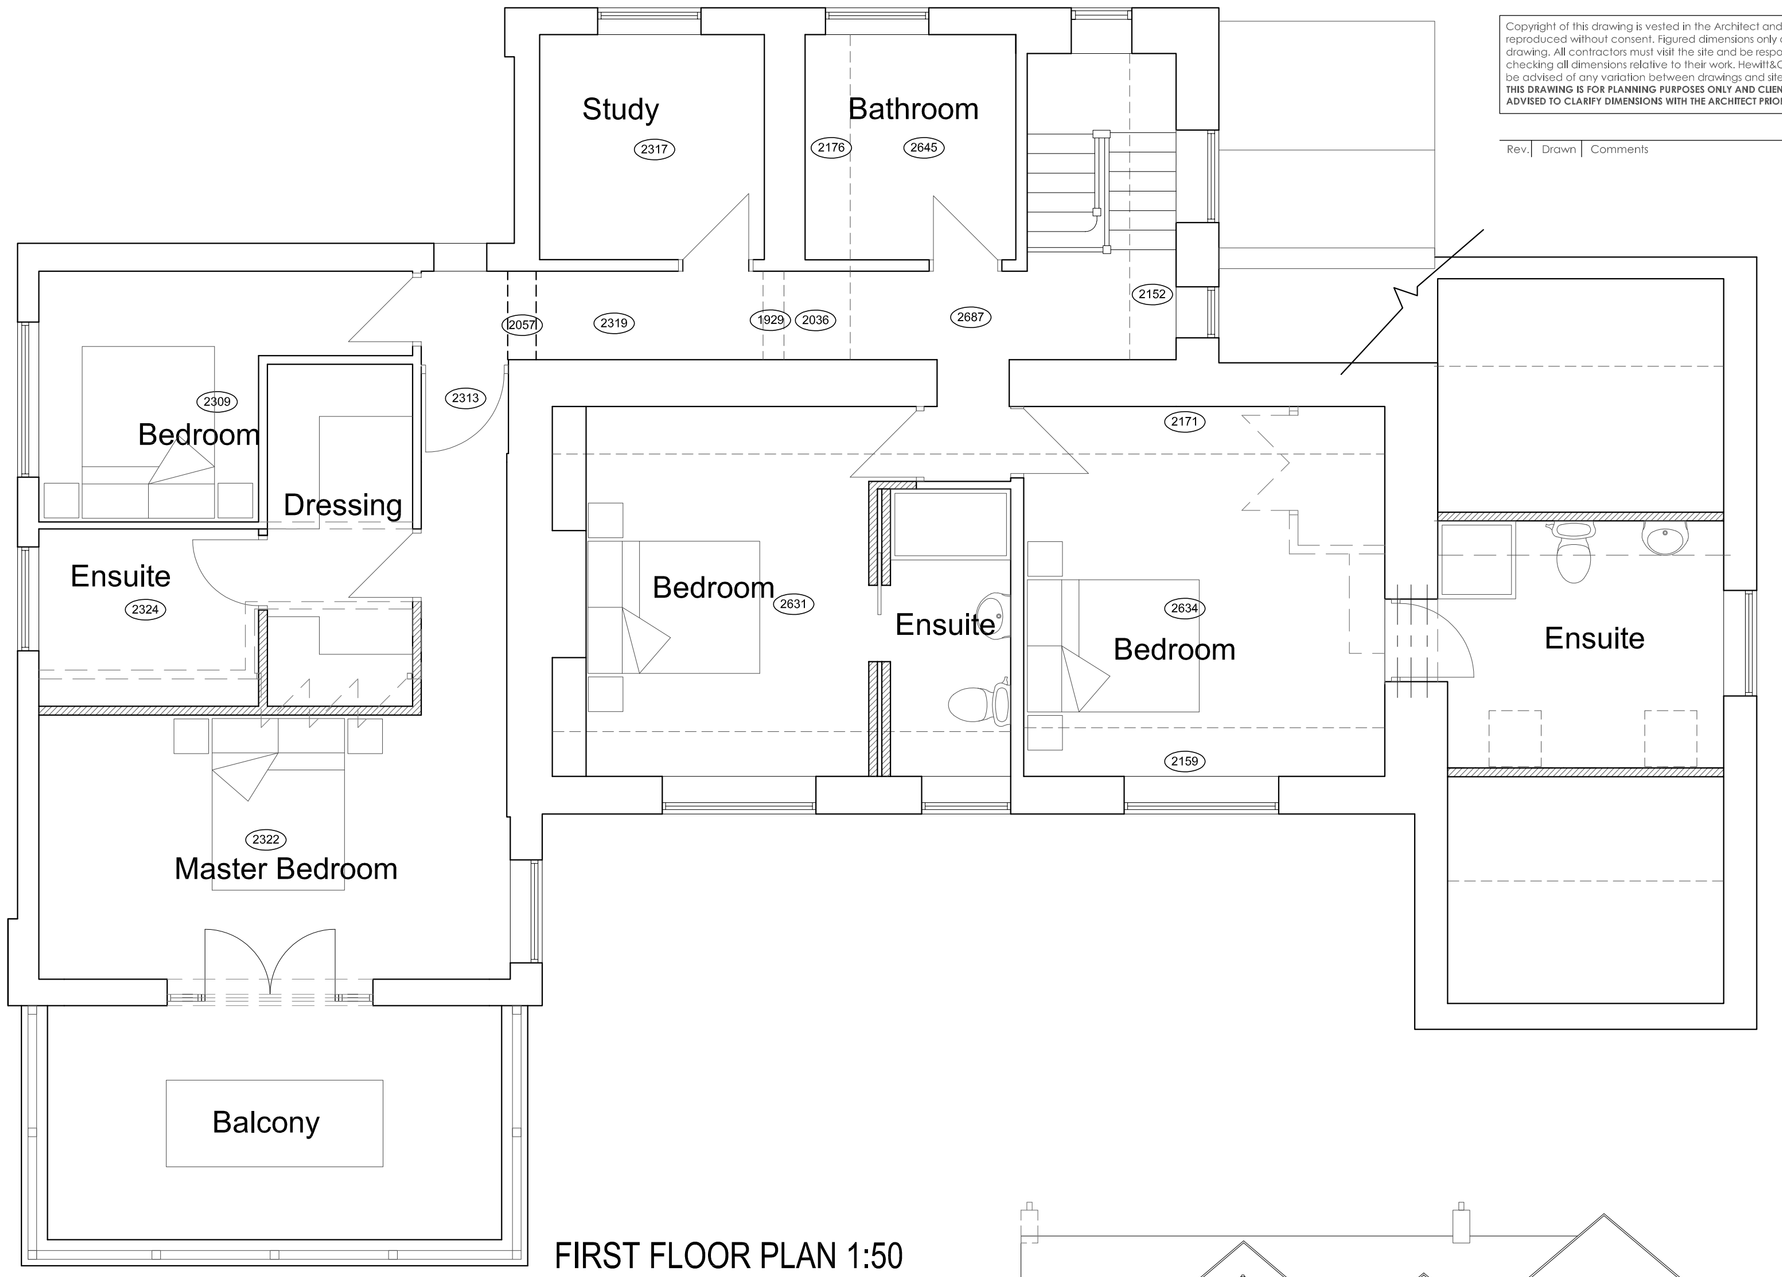

FIRST FLOOR PLAN 1:50



REAR ELEVATION 1:100

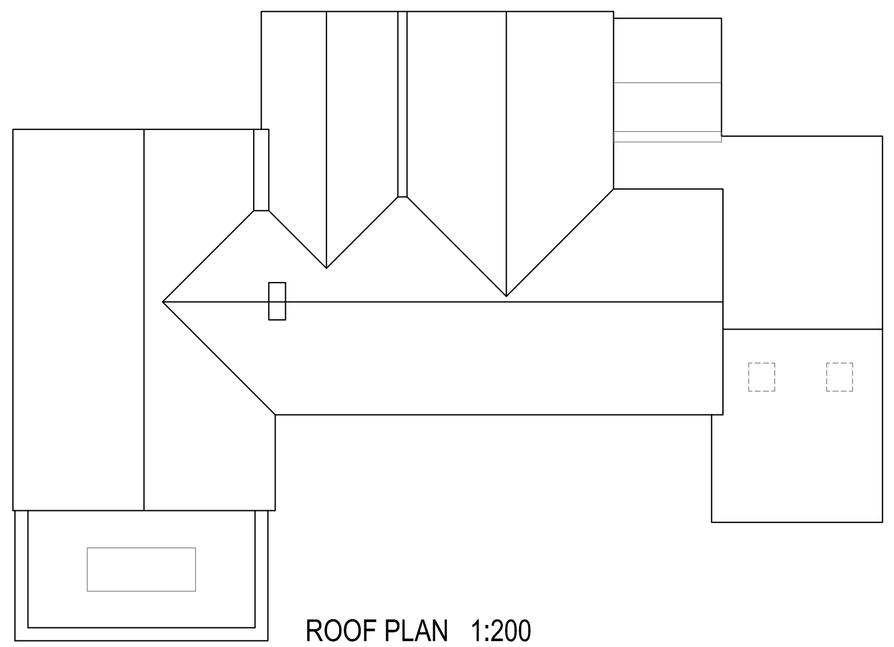

ROOF PLAN 1:200

Copyright of this drawing is vested in the Architect and it must not be copied or reproduced without consent. Figured dimensions only are to be taken from this drawing. All contractors must visit the site and be responsible for taking and checking all dimensions relative to their work. Hewitt&Carr Architects Ltd are to be advised of any variation between drawings and site conditions.
THIS DRAWING IS FOR PLANNING PURPOSES ONLY AND CLIENTS/CONTRACTORS ARE ADVISED TO CLARIFY DIMENSIONS WITH THE ARCHITECT PRIOR TO SETTING OUT.

Rev.	Drawn	Comments	Date

Hewitt&Carr Architects
A: Daisybank House I 17-19 Leek Road I Cheadle I ST10 1JE
T: 01538 756888
E: enquiries@hcarchitects.co.uk
W: www.hcarchitects.co.uk

Client
Mr and Mrs M Edwards

Project
Proposed single storey extension to kitchen and Porch with internal alterations.
Houghwood Bottom Farm

Title
Plans and elevations as Proposed

PLANNING

Status
PLANNING

Date June2019 Drawn MJC

Scale @A1 AS NOTED Checked

Project No 00893 Drawing No. PL(0)02 Rev

File Path: H:\EF