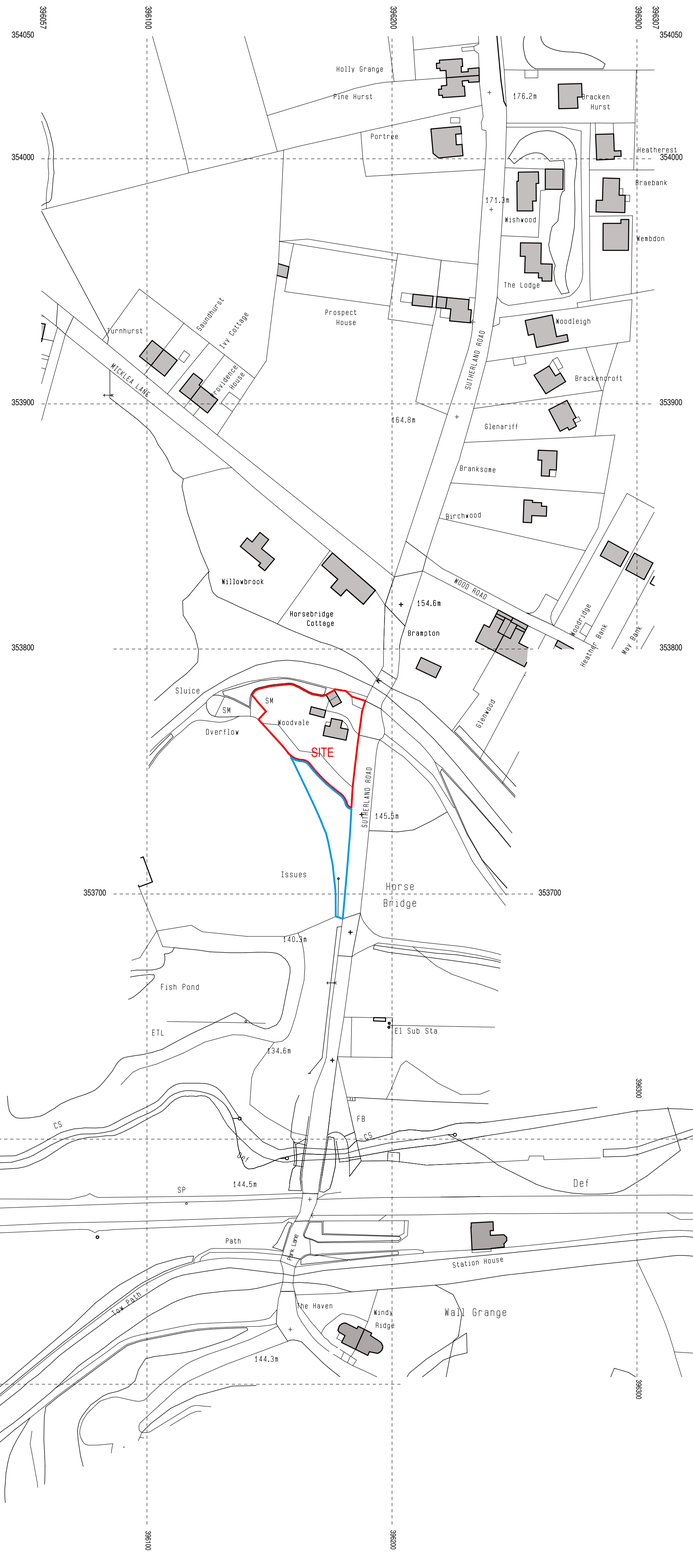

LOCATION PLAN

scale bar @ 1:1250

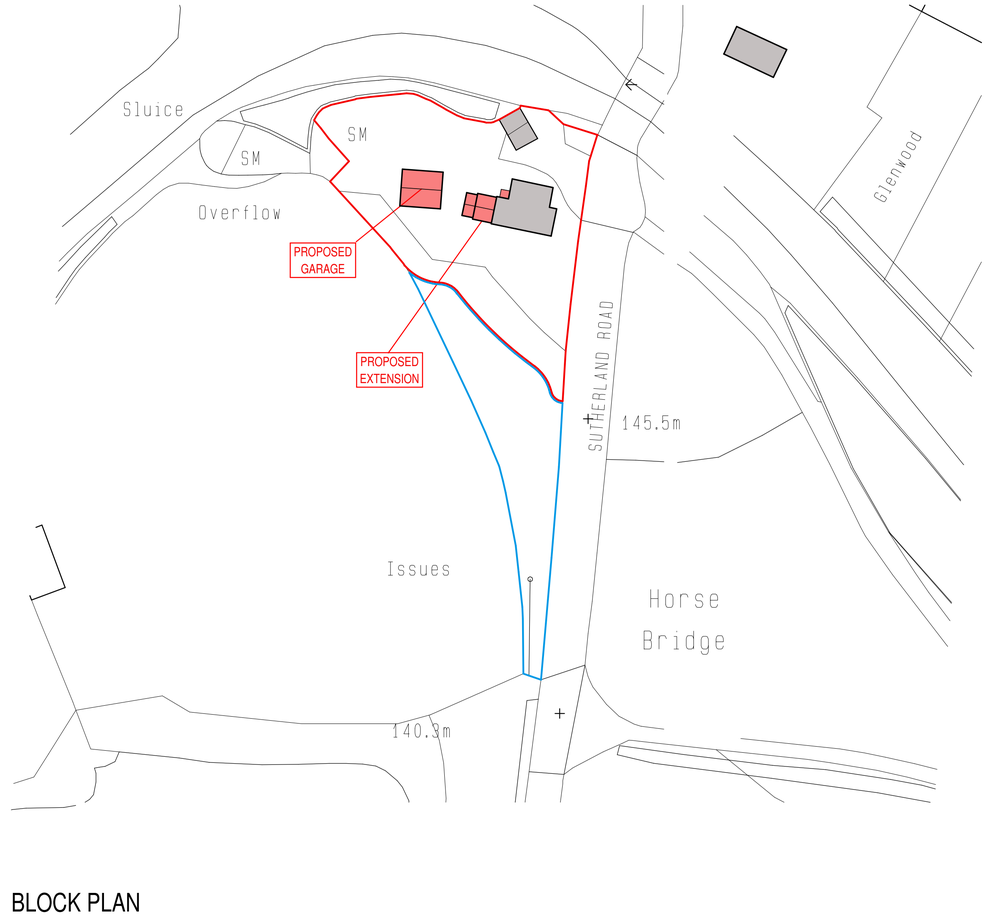

BLOCK PLAN

scale bar @ 1:500

OS comprises of the following:
Serial number: 160523
Serial number: 140332
Serial number: 135108
© Crown copyright and database right 2018
Ordnance Survey licence 100048957

Lymewood Architectural Joinery Ltd

PROPOSED ACCESS + EXTENSION AT
WOOD VALE
SUTHERLAND ROAD, LONGSDON
STOKE-ON-TRENT,
ST9 9QD
PLANNING PROPOSAL
LOCATION + BLOCK PLAN

Date	Sheet	Scale
MAY 2019	A1	1:1250 + 1:500
Drg No.	Rev.	Drawn
2019-2413-03	-	NAW

A -

SAMMONS Architectural LIMITED
Chartered Institute of Architectural Technologists Registered Practice
10 Cawdry Buildings, Fountain Street, Leek. ST13 6JP
Telephone: 01538 386002
E-mail: info@sammonsltd.co.uk
Web: www.sammonsltd.co.uk

This drawing is copyright.
All dimensions must be checked prior to commencement.