Copyright of this drawing is vested in the Architect and it must not be copied or reproduced without consent. Figured dimensions only are to be taken from this drawing. All contractors must visit the site and be responsible for taking and checking all dimensions relative to their work. Hewitt&Carr Architects Ltd are to be advised of any variation between drawings and site conditions.
DO NOT SCALE OFF THIS DRAWING.....IF IN DOUBT ASK

Rev.	Drawn	Comments	Date
A	KB	Turning circle added and bathroom window added	04.01.18
B	KB	Turning circle amended	06.02.18
C	NJH	Additional Parking Shown	09.07.18
D	NJH	Revision to Parking & Swept Path	09.08.18

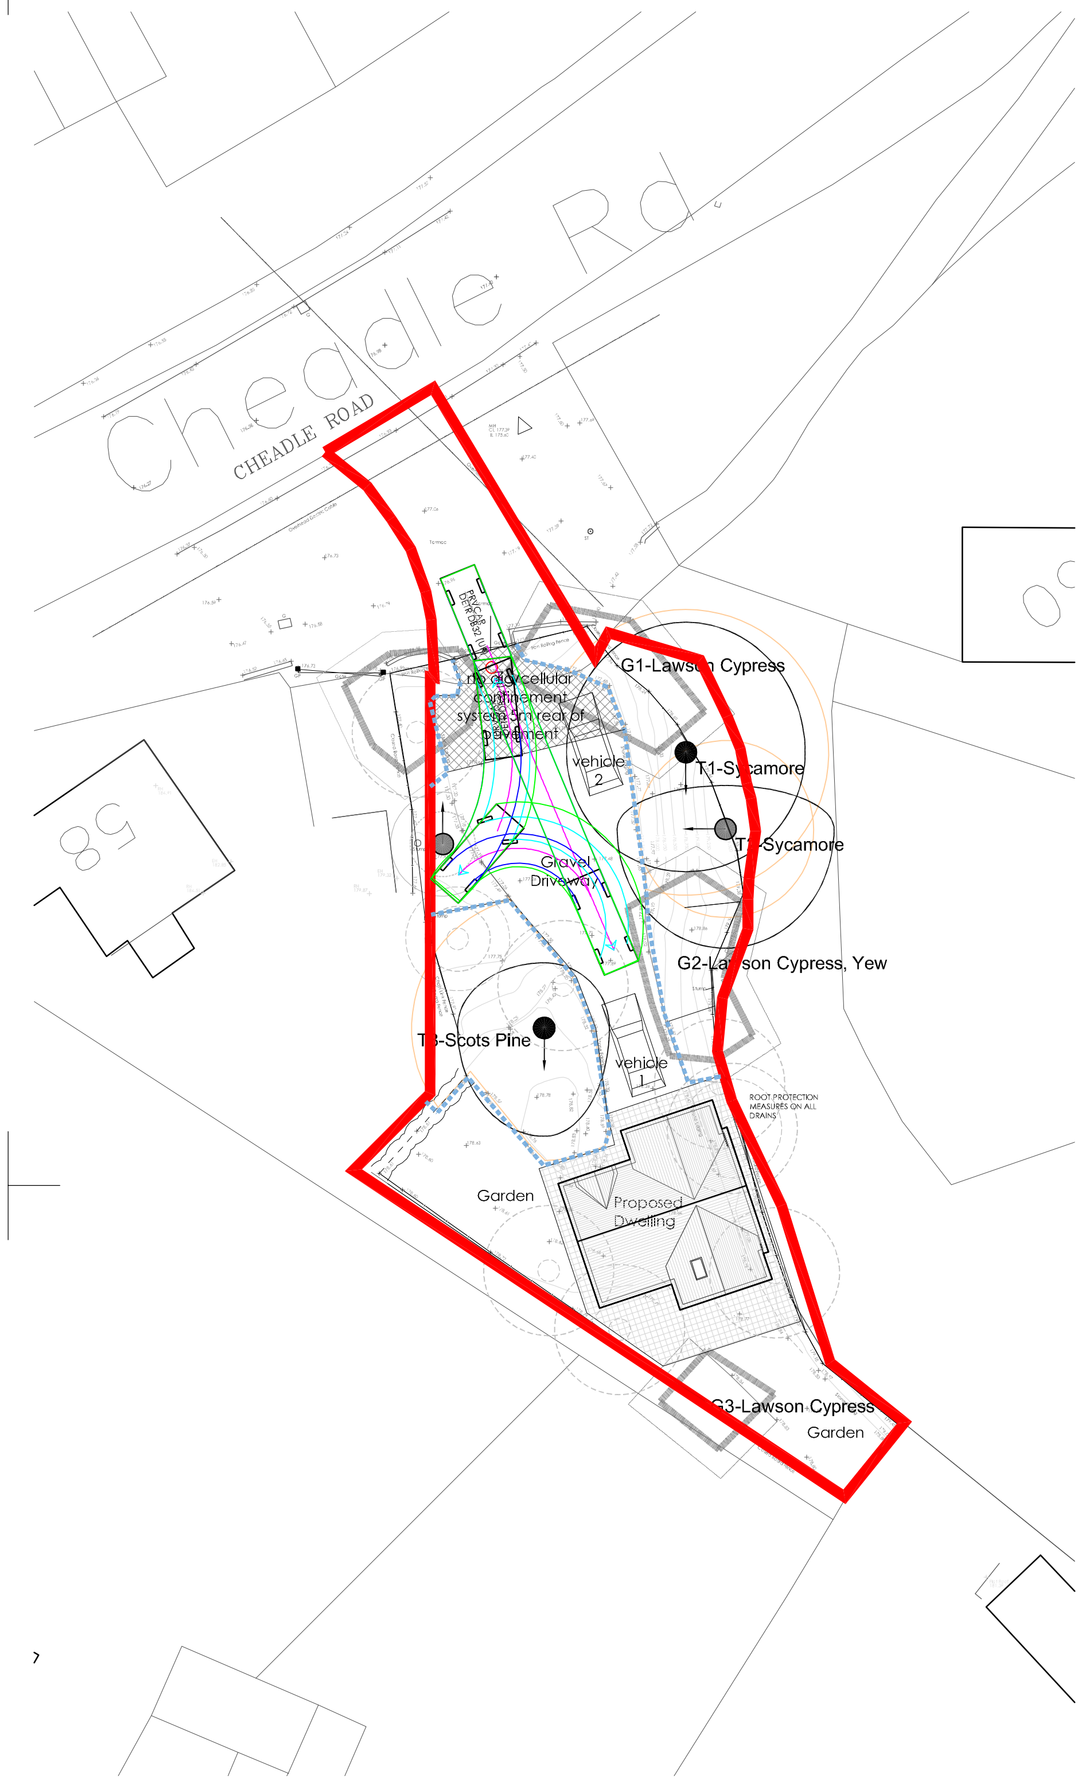

Site Block Plan 1:200

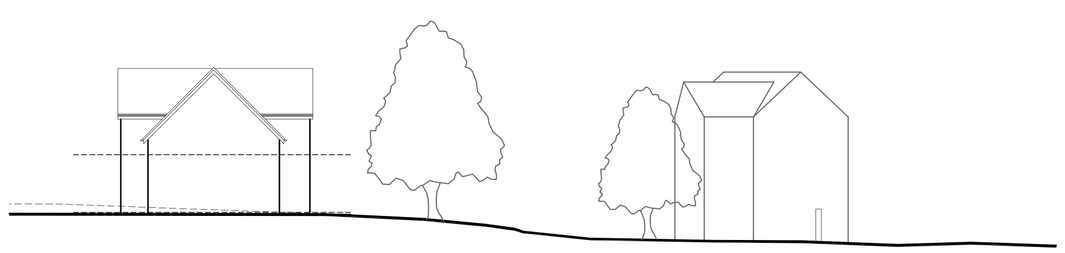

Site Section 1:200

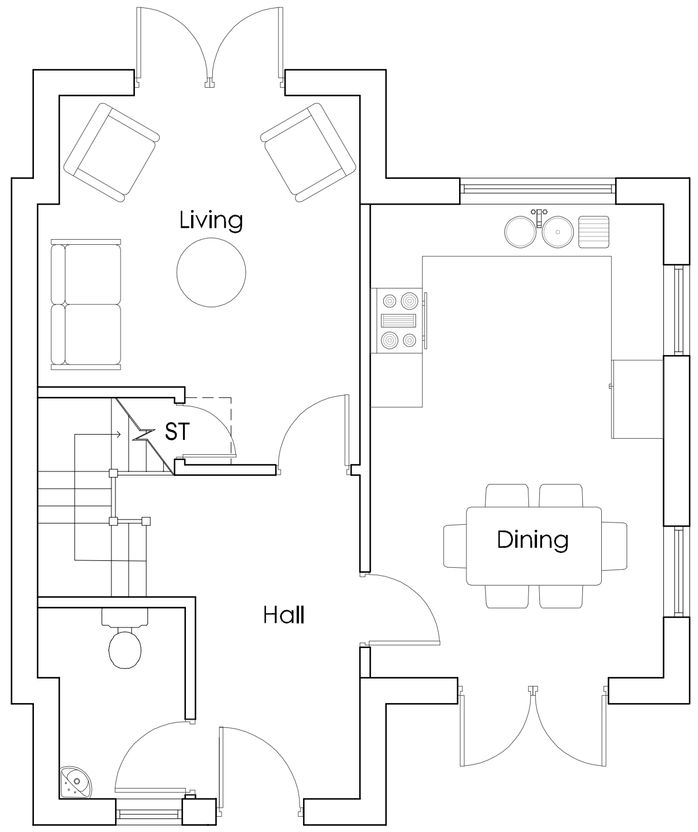

Ground Floor Plan 1:50



First Floor Plan 1:50



Front Elevation 1:50

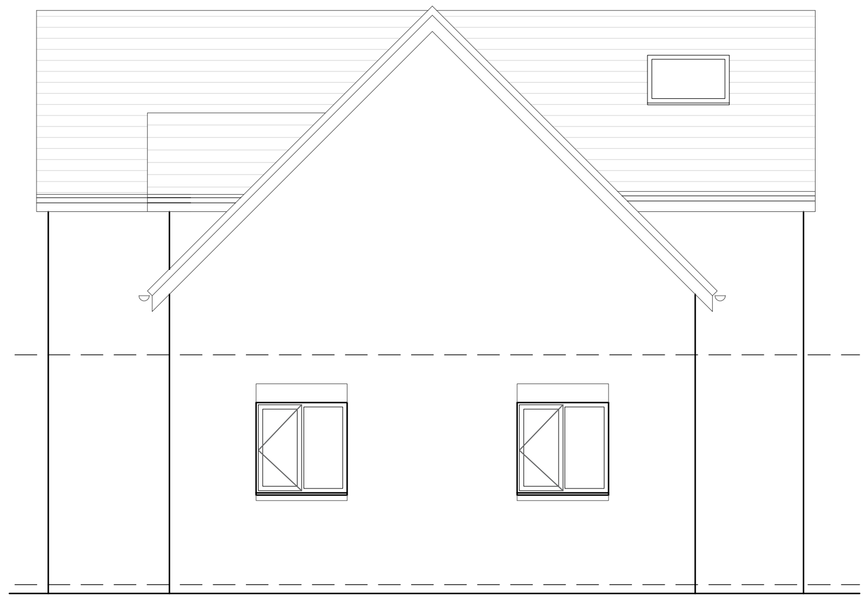

Side Elevation 1:50



Rear Elevation 1:50

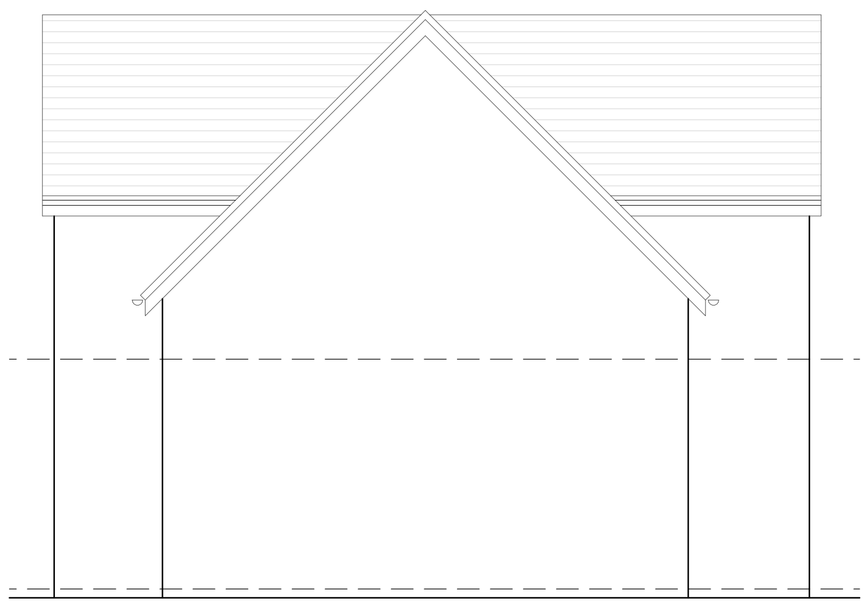

Side Elevation 1:50

Hewitt&Carr Architects
A: The Studio I 7A High Street I Cheadle I Staffordshire I ST10 1AA
T: 07803 256299 I 07971 396376
E: enquiries@hcarchitects.co.uk
W: www.hcarchitects.co.uk

Client
Mr & Mrs D Caswell

Project
Single Residential Dwelling on Land to Rear of 5 Draycott Old Road, Forsbrook

Title
Plans and Elevations as Proposed

Status
Planning

Date Sept 2017 Drawn KB

Scale @A1 As Stated Checked

Project No Drawing No.
00526 AL(0) 06 Rev D

PLANNING

File Ref: H:\REF