

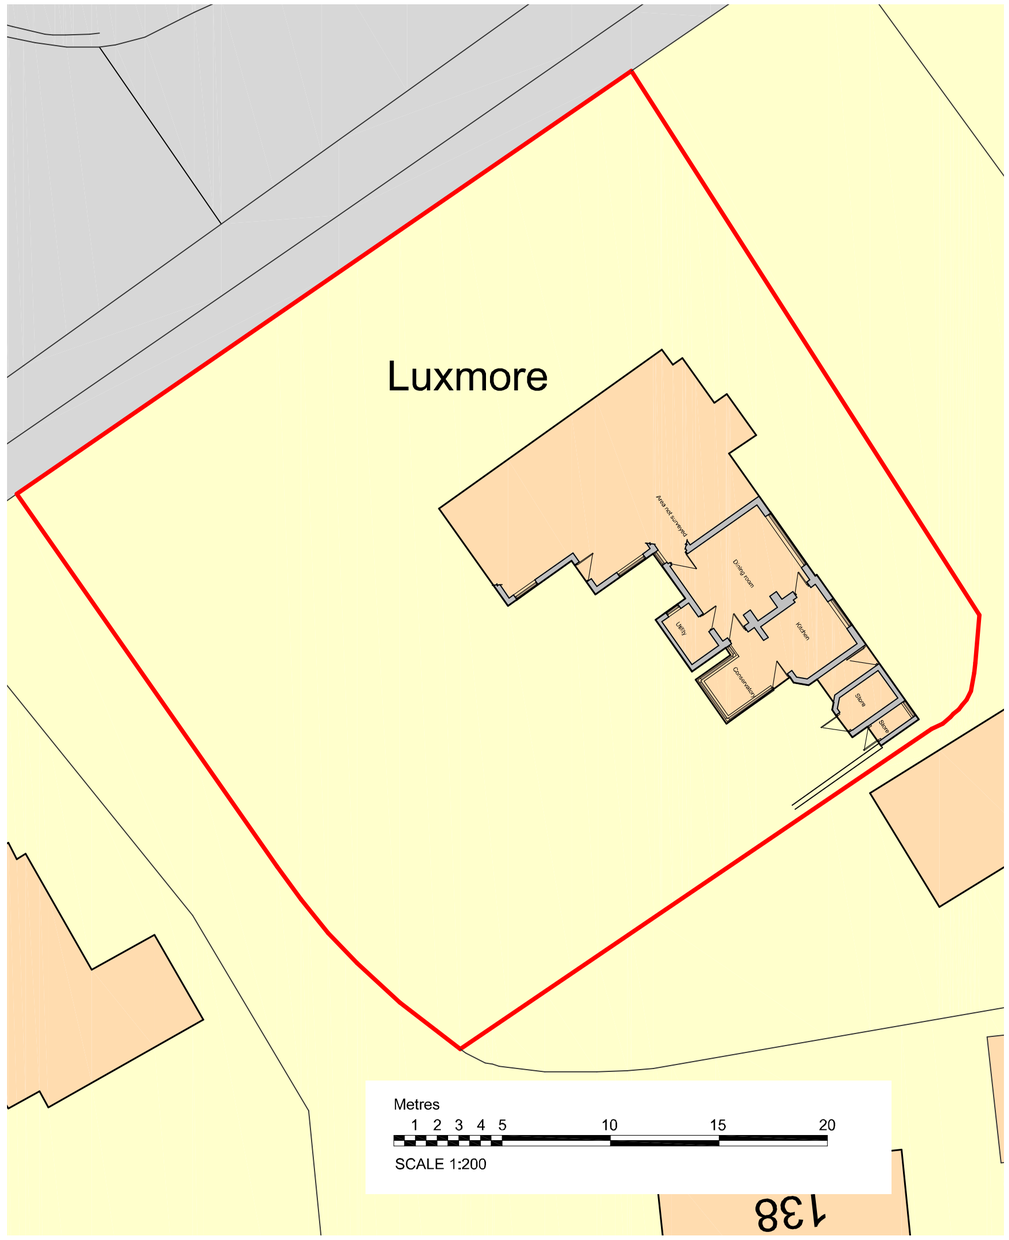


Existing Site Plan
Scale 1:200

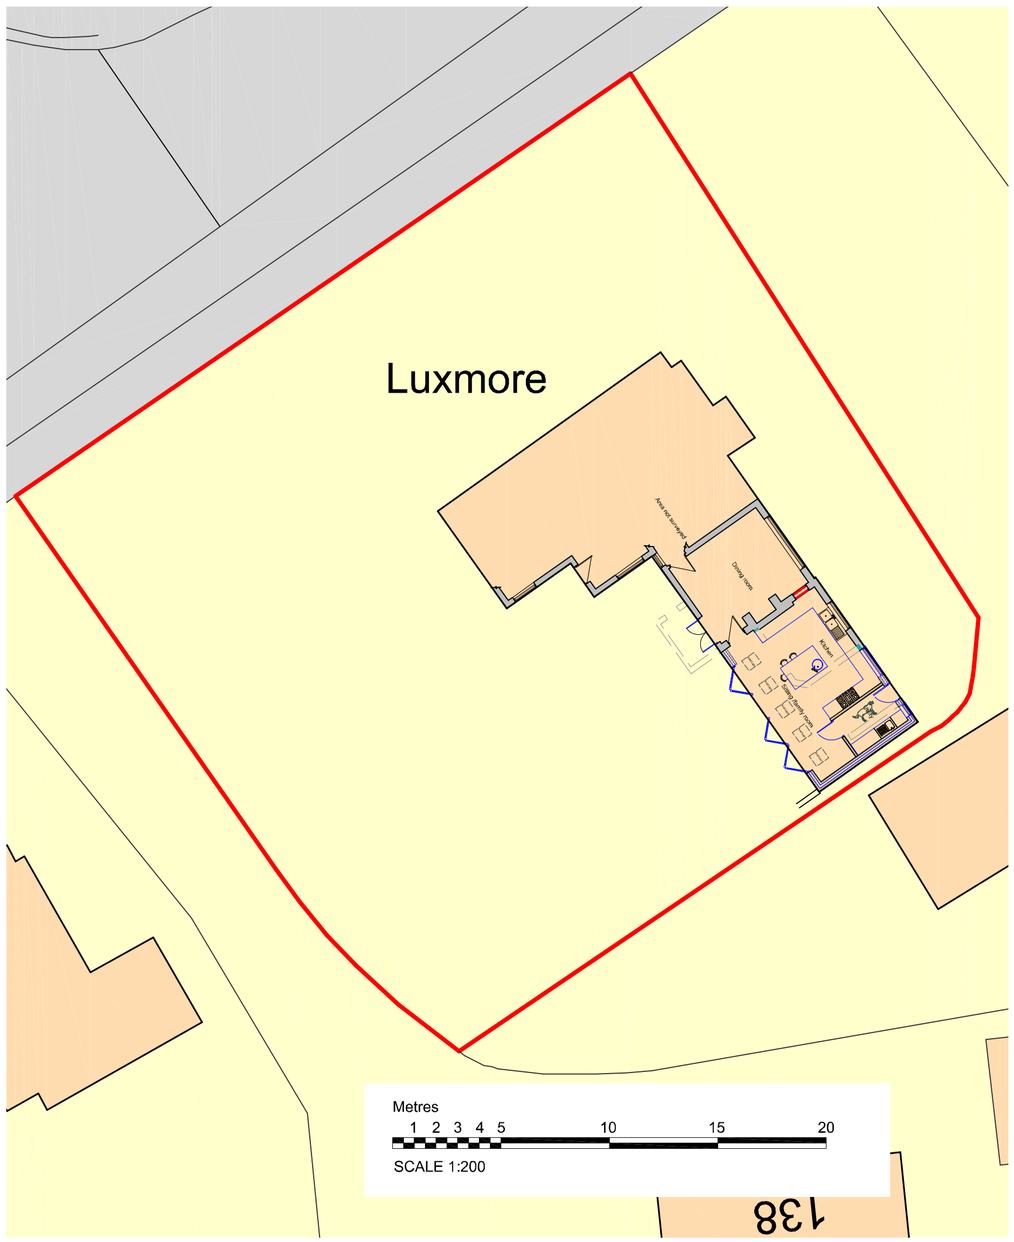

Proposed Site Plan
Scale 1:200

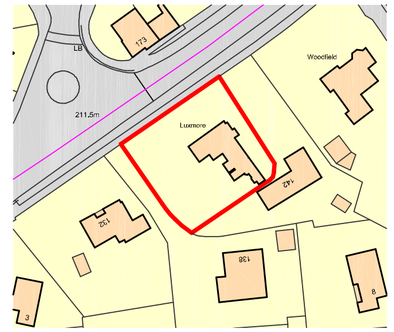

Metres
10 20 30 40 50 60 70 80 90 100
SCALE 1:1250

Ordnance Survey, (c) Crown Copyright 2018. All rights reserved. Licence number 100022

Site Location Plan
Scale 1:1250

DBD Architectural Consultancy Ltd ©2018

1. Copyright is vested with DBD Architectural Consultancy Ltd.

2. All dimensions to be checked on site before proceeding.

3. Contractor to check/adjust dimensions of new work to suit existing conditions.
Do not assume existing structure or details are plumb, square or level.

4. Contractor must notify the architect of any discrepancies before proceeding.

5. All drawings to be read in conjunction with all other consultants drawings and specs.

Rev.	Date	Description

DBD Architectural Consultancy

DBD Architectural Consultancy Ltd
50 Broad Street, Leek,
Staffordshire, ST13 5NS
01538 383118
mail@dbdconsultants.co.uk
www.dbdconsultants.co.uk

Client
Mr & Mrs Deaville
140 Buxton road
Leek

Project
Proposed Alterations

Title
Site Plans

Stage: Planning		
Size: A2	Dated: 24.05.18	Job No. 1820-100
Scale:1:50		

Drawing Number: PL 01